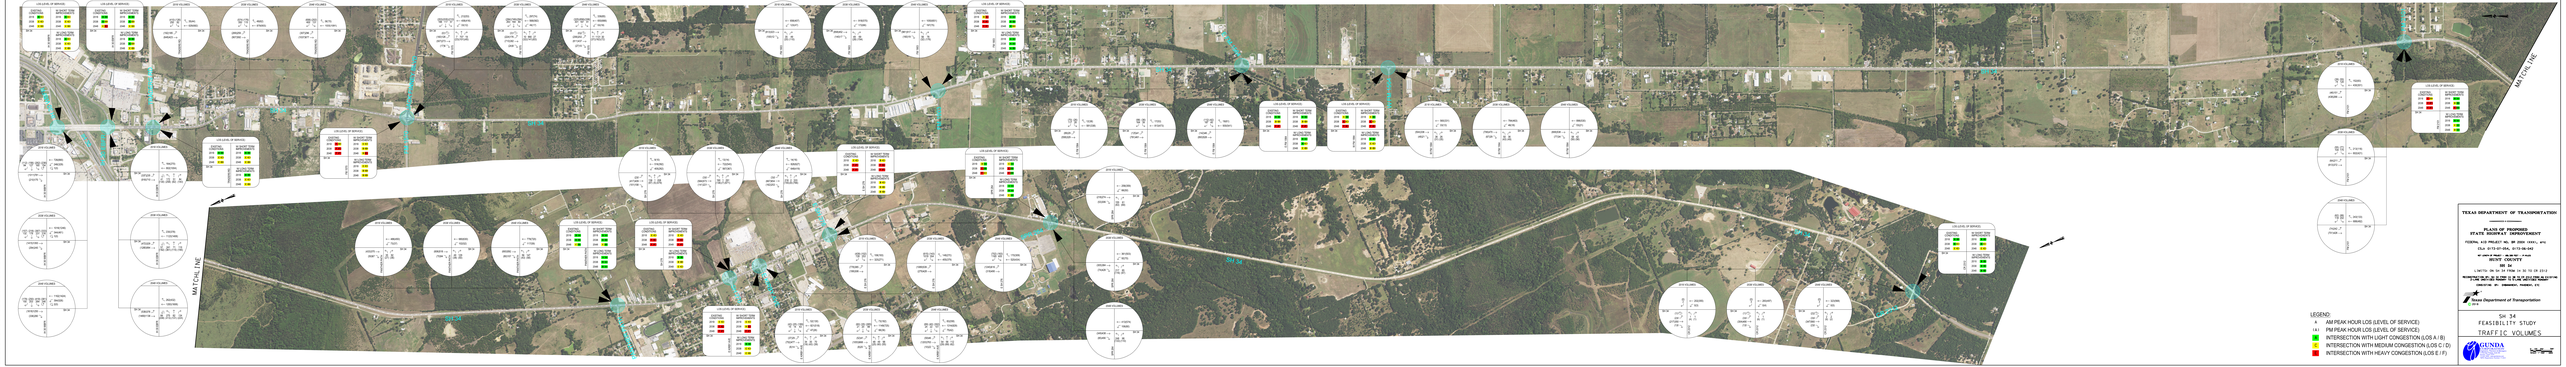

TEXAS DEPARTMENT OF TRANSPORTATION

PLAN OF PROPOSED
STATE HIGHWAY IMPROVEMENT

FEDERAL AID PROJECT NO. BF 2020 (241), ETC.
CSJ: 0170-07-001, 0170-08-001
BRIDGE REPLACEMENT AND ROAD
BUCK CREEK
SH 34
LIMITS: ON SH 34 FROM 1.5 MI TO 2.5 MI

Texas Department of Transportation

SH 34
FEASIBILITY STUDY
TRAFFIC VOLUMES

GUNDA
CORPORATION