Texas Department of Transportation

US 271
FED. RTE. NO. 0220-01-078, 0220-02-079, 0220-03-068, 0220-03-069
COUNTY: LAMAR, RED RIVER
LIMITS: FM 196 (NE 56TH ST) TO 0.5 MI N OF NORTH BOWIE

DISTRICT: ATLANTA
PARIS DISTRICT

PGAL
1900 N.E. 25th Street
Fort Worth, Texas 76106
Phone (817) 870-1100

DESIGN SPEED: 70 MPH (RURAL) 55 MPH (URBAN)
FUNCTIONAL CLASS: PRINCIPAL ARTERIAL
ADT: (21 YR) 2018 = 11,700 2038 = 15,800

LOCATION MAP
N.T.S.

PLAN LEGEND

- TRAFFIC FLOW DIRECTION
- CREEK/CULVERT FLOW DIRECTION
- PROPOSED ROW
- EXISTING ROW
- EXISTING ROW (ABANDONED RR ROW)
- FEMA 100-YR FLOODPLAIN BOUNDARY
- EASEMENT
- PARCEL BOUNDARY
- PARCEL ID
- PROPOSED BRIDGE
- PROPOSED PAVEMENT
- PAVEMENT TO BE REMOVED
- POTENTIAL DISPLACEMENT OR STRUCTURE IMPACTS

NOT A BIDDING DOCUMENT
NOT INTENDED FOR CONSTRUCTION, BIDDING, OR PERMITTING PURPOSES

OPTION #1

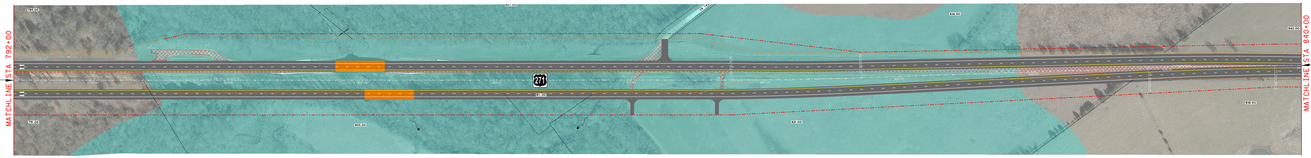

PROPOSED TYPICAL SECTION - OPTION #1
784+00 TO 840+00

OPTION #2

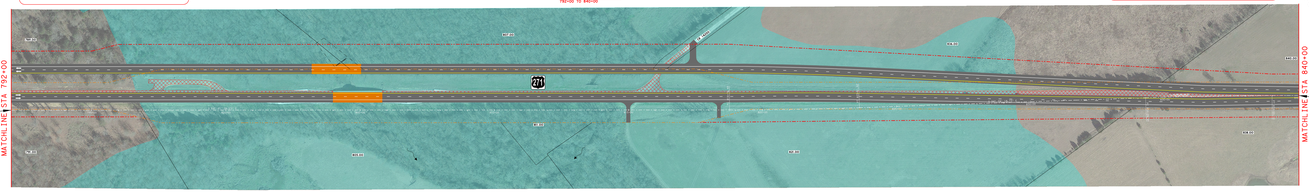

PROPOSED TYPICAL SECTION - OPTION #2
784+00 TO 840+00

IDENTICAL POINT

IDENTICAL POINT

OPTION #1

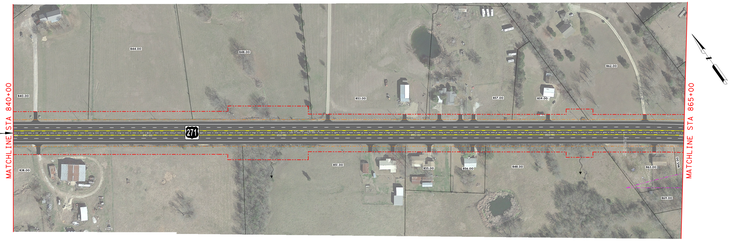

PROPOSED TYPICAL SECTION
840+00 TO 869+00

OPTION #2

PROPOSED TYPICAL SECTION
896+41 TO 950+00

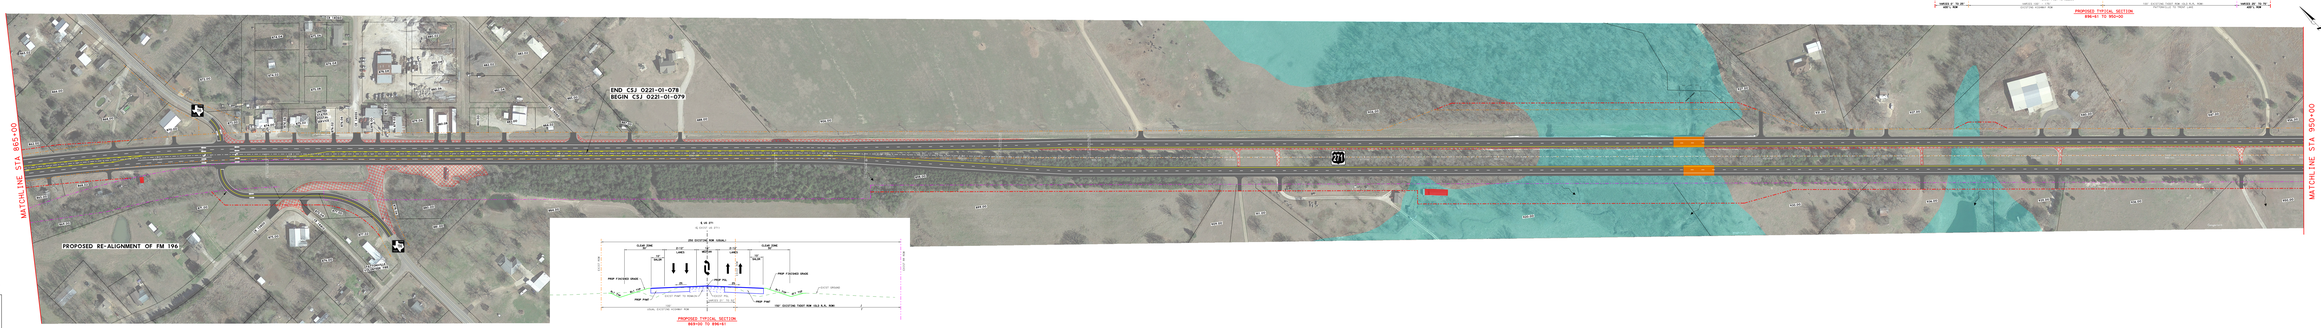

PROPOSED TYPICAL SECTION
869+00 TO 896+41

SCHEMATIC LAYOUT
US 271
WIDEN FROM 2-LANE TO 4-LANE DIVIDED HIGHWAY
ROLL PLOT 4 OF 11

Texas Department of Transportation
US 271
FED. RTE. NO. 0220-01-078, 0220-02-079, 0220-03-068, 0220-03-069
COUNTY: LAMAR, RED RIVER
LIMITS: FM 196 (NE 56TH ST) TO 0.5 MI N OF NORTH BOWIE
DISTRICT: ATLANTA
PARIS DISTRICT

PLAN LEGEND
TRAFFIC FLOW DIRECTION
CREEK/CULVERT FLOW DIRECTION
PROPOSED ROW
EXISTING ROW
EXISTING ROW (ABANDONED RR ROW)
FEMA 100-YR FLOODPLAIN BOUNDARY
EASEMENT
PARCEL BOUNDARY
PARCEL ID
PROPOSED BRIDGE
PROPOSED PAVEMENT
PAVEMENT TO BE REMOVED
POTENTIAL DISPLACEMENT OR STRUCTURE IMPACTS

NOT A BIDDING DOCUMENT
NOT INTENDED FOR CONSTRUCTION, BIDDING, OR PERMITTING PURPOSES

PGAL
1900 N.E. 25th Street
Fort Worth, Texas 76106
Phone (817) 870-1100

SCHEMATIC LAYOUT
US 271
WIDEN FROM 2-LANE TO 4-LANE DIVIDED HIGHWAY

ROLL PLOT 4 OF 11