STATE OF TEXAS
DEPARTMENT OF TRANSPORTATION

PLANS OF PROPOSED
US HIGHWAY 75
GRAYSON COUNTY
CITIES: SHERMAN AND DENISON

CS No.: 0047-03-088, 0047-03-089, 0047-18-062

LIMITS: US 75 FROM FM 1417 TO 0.5 MILES NORTH OF FM 120
US 82 FROM NORTH TRAVIS STREET (FM 131) TO FM 1417
APPROXIMATE LENGTH OF PROJECT: 8.5 MILES (ALL SHEETS)
ROADWAY CLASSIFICATION: MAIN LANE(S)=URBAN FREEWAY
FRONTAGE ROADS=URBAN ARTERIAL
TERRAIN: MAIN LANE(S)=FLAT, FRONTAGE ROADS=FLAT
DESIGN SPEED: HIGHWAY=65 MPH, SIMPS=35 MPH (SS), 45 MPH (NS), 40 MPH WBL
FRONTAGE ROADS=40 MPH CROSS STREETS=40 MPH (SS), 30 MPH WBL

AASHTO LFD
PRIMARY STANDARDS: ROADWAY DESIGN MANUAL 2014
COORDINATE SYSTEM: DATUM: STATE PLANE NAD83
ZONE: 4201 TO NORTH CENTRAL
SURFACE ADJUSTMENT SCALE FACTOR: 1.00012

LOCATION MAP

ROLL 1 OF 2

PS&E LIMITS

FOR GENERAL PLANNING AND ENVIRONMENTAL ONLY. NOT A PART OF THE CONTRACT.	
FOR SIGNED & SEALED PLANS, SEE SHEET 1 OF 1	
FOR SIGNED & SEALED PLANS, SEE SHEET(S) 1 TO 1	
FOR SIGNED & SEALED PLANS, SEE SHEET(S) 1 TO 1	FOR SIGNED & SEALED PLANS, SEE SHEET(S) 1 TO 1

LEGEND

- EXISTING US 75
- PROPOSED US 75
- PROPOSED BRIDGE
- PROPOSED RAMP
- PROPOSED SIDEWALK
- PROPOSED FRONTAGE ROAD
- ROADWAY REMOVAL
- FEMA FLOOD ZONE (FLOODWAY)
- FEMA FLOOD ZONE (100 YEAR)
- PROPOSED RIPRAP
- TRAFFIC ARROW (EXIST/PROP)
- CURVE SIGN
- RETAINING WALL
- FLOW ARROW
- PROPOSED CONTROL-OF-ACCESS
- PROP SINGLE HEAD ILLUMINATION
- PROP DUAL HEAD ILLUMINATION

200 0 200 400
HORIZ SCALE: 1" = 200'

20 0 20 40
VERT SCALE: 1" = 20'

IEA
10363 PRESTON ROAD
SUITE 100
DALLAS, TEXAS 75230
(214) 884-4253
FIRM REGISTRATION NO. F-10161

Texas Department of Transportation
Paris District
Noel Ravishankar/Amy P.E., Paris District Engineer

© 2019 by Texas Department of Transportation
all rights reserved

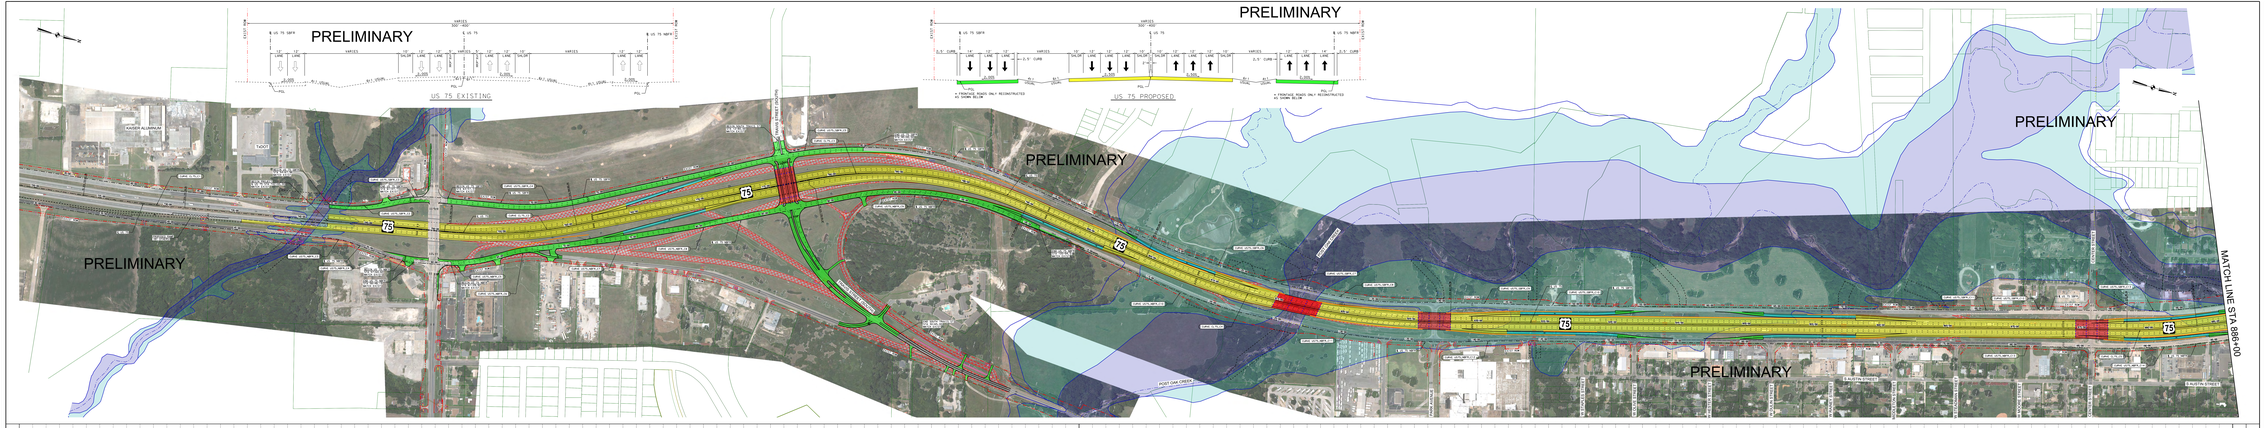

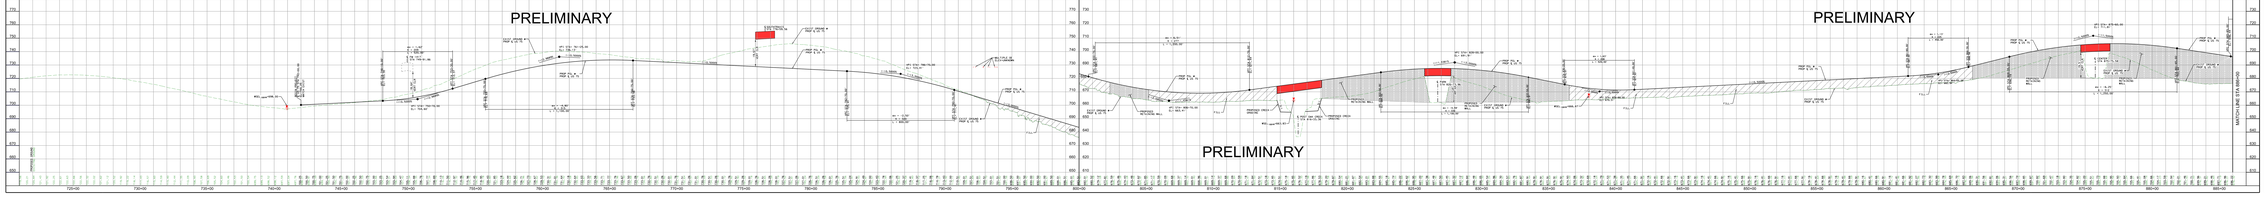
PRELIMINARY
PROFILE GRADE
EXIST GRADE @ ℄
PROP GRADE @ ℄
PROP GRADE @ EOT
EXIST GRADE @ EOT
PROP GRADE @ ℄
EXIST

STATE OF TEXAS
DEPARTMENT OF TRANSPORTATION

PLANS OF PROPOSED
US HIGHWAY 75
GRAYSON COUNTY
CITIES: SHERMAN AND DENISON

CSJ No.: 0047-01-088, 0047-03-045, 0047-04-062

LIMITS: US 75 FROM FM 1417 TO 0.5 MILES NORTH OF FM 121
US 82 FROM NORTH TRAUS STREET (FM 121) TO LIFE LANE ROAD

IMPROVEMENT: ROADWAY RECONSTRUCTION, BRIDGE, RAMP, SIDEWALK

ROADWAY CLASSIFICATION: MAIN LANES=URBAN FREEWAY
FRONTAGE ROADS=URBAN ARTERIAL

TERRAIN: MAIN LANES=GRADE, FRONTAGE ROADS=FLAT

DESIGN SPEED: HIGHWAY=65 MPH, RAMPS=35 MPH SIDE, US MPH SIDE, US MPH MIN.

FRONTAGE ROADS=40 MPH CROSS STREETS=40 MPH SIDE, 30 MPH MIN.

AASHTO LFD

PRIMARY STANDARD: ROADWAY DESIGN MANUAL 2014

COORDINATE SYSTEM DATUM: STATE PLANE NAD83

ZONE: 4201 TX NORTH CENTRAL

SURFACE ADJUSTMENT SCALE FACTOR: 1.00012

LOCATION MAP
NOT TO SCALE

ROLL 2 OF 2

60% SCHEMATIC

CSJ: 0047-01-088 & 0047-03-045		CSJ: 0047-01-088 & 0047-03-045	
BEGIN: FM 1417		BEGIN: FM 1417	
END: 0.5 MILES NORTH OF FM 121		END: 0.5 MILES NORTH OF FM 121	
LENGTH: 5.75 MILES		LENGTH: 5.75 MILES	
CSJ: 0047-01-088 & 0047-03-045		CSJ: 0047-01-088 & 0047-03-045	
BEGIN: 0.5 MILES N. OF FM 121		BEGIN: 0.5 MILES N. OF FM 121	
END: 0.5 MILES N. OF FM 121		END: 0.5 MILES N. OF FM 121	
LENGTH: 0.5 MILES		LENGTH: 0.5 MILES	

LEGEND

- EXISTING US 75
- PROPOSED US 75
- PROPOSED BRIDGE
- PROPOSED RAMP
- PROPOSED SIDEWALK
- PROPOSED FRONTAGE ROAD
- ROADWAY REMOVAL
- FEMA FLOOD ZONE (FLOODWAY)
- FEMA FLOOD ZONE (100 YEAR)
- PROPOSED RIPRAP
- TRAFFIC ARROW (EXIST/PROP)
- CURVE SIGNS
- RETAINING WALL
- FLOW ARROW
- PROPOSED CONTROL-OF-ACCESS
- PROP SINGLE HEAD ILLUMINATION
- PROP DUAL HEAD ILLUMINATION

0 200 400
HORIZ SCALE: 1" = 200'

0 20 40
VERT SCALE: 1" = 20'

IEA
10363 PRESTON ROAD
SUITE 100
DALLAS, TEXAS 75230
(214) 884-4200
FIRM REGISTRATION NO. F-10161

Texas Department of Transportation
Paris District
Noel Paramanandhan, P.E. - Paris District Engineer

© 2018 by Texas Department of Transportation
all rights reserved

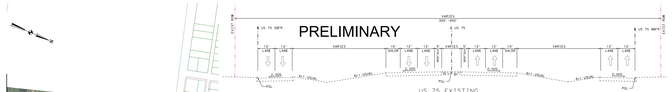

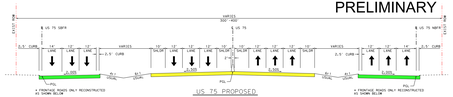

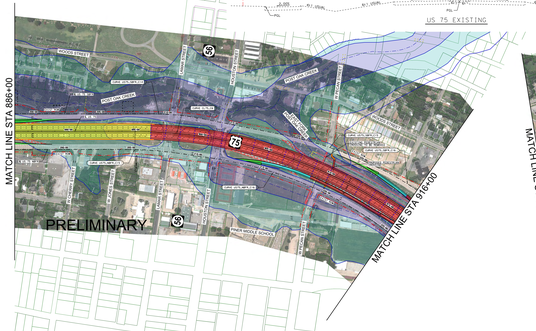

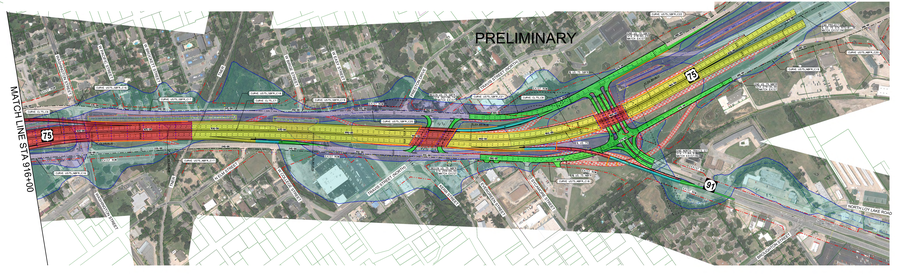
PRELIMINARY
MATCH LINE STA 916+00
75
91
