ALTERNATIVE 1 - PREFERRED
100%
Date:
Scale: Horizontal
Scale: Vertical
CSJ: 0255-04-049, ETC.
US 281

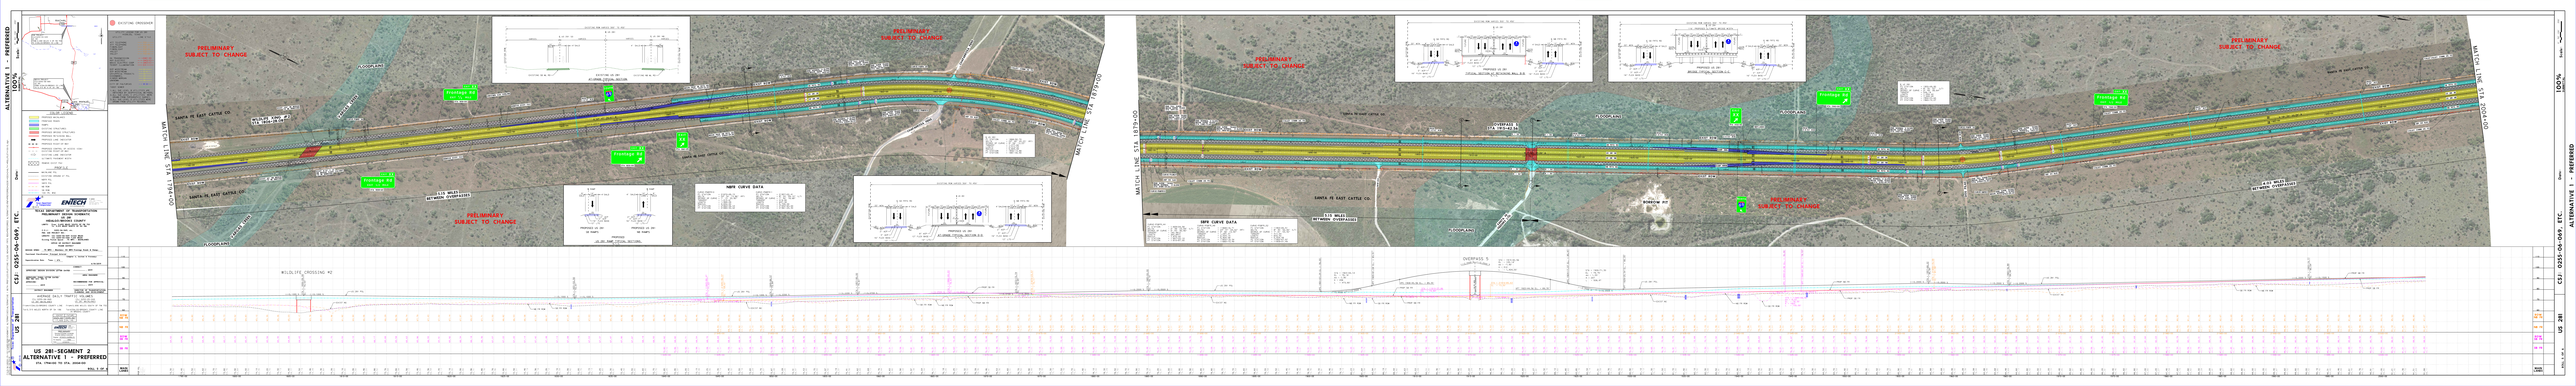
PRELIMINARY SUBJECT TO CHANGE
WILDLIFE CROSSING #2
OVERPASS 5
MATCH LINE STA 1575+00
MATCH LINE STA 2004+00
SANTA FE EAST CATTLE CO.
ROADRUNNER
LESS MILES DEVIATING OVERPASS#5
NBFR CURVE DATA
SBFR CURVE DATA
PROPOSED US 281 NB EXPRESS
PROPOSED US 281 SB EXPRESS
EXISTING US 281 ALIGNMENT
PROPOSED US 281 ALIGNMENT
TYPICAL SECTION @ BEARING WELL #3
TYPICAL SECTION @ WILDLIFE CROSSING #2
TYPICAL SECTION @ OVERPASS #5
EXISTING CROSSOVER
PROPOSED CROSSOVER
PROPOSED US 281 NB EXPRESS
PROPOSED US 281 SB EXPRESS
PROPOSED US 281 ALIGNMENT
EXISTING US 281 ALIGNMENT
PROPOSED RIGHT OF WAY
EXISTING RIGHT OF WAY
EXISTING STRUCTURES
PROPOSED STRUCTURES
PROPOSED RETAINING WALLS
PROPOSED BRIDGES
PROPOSED RIGHT OF WAY
EXISTING RIGHT OF WAY
PROPOSED ACCESS ROAD
EXISTING ACCESS ROAD