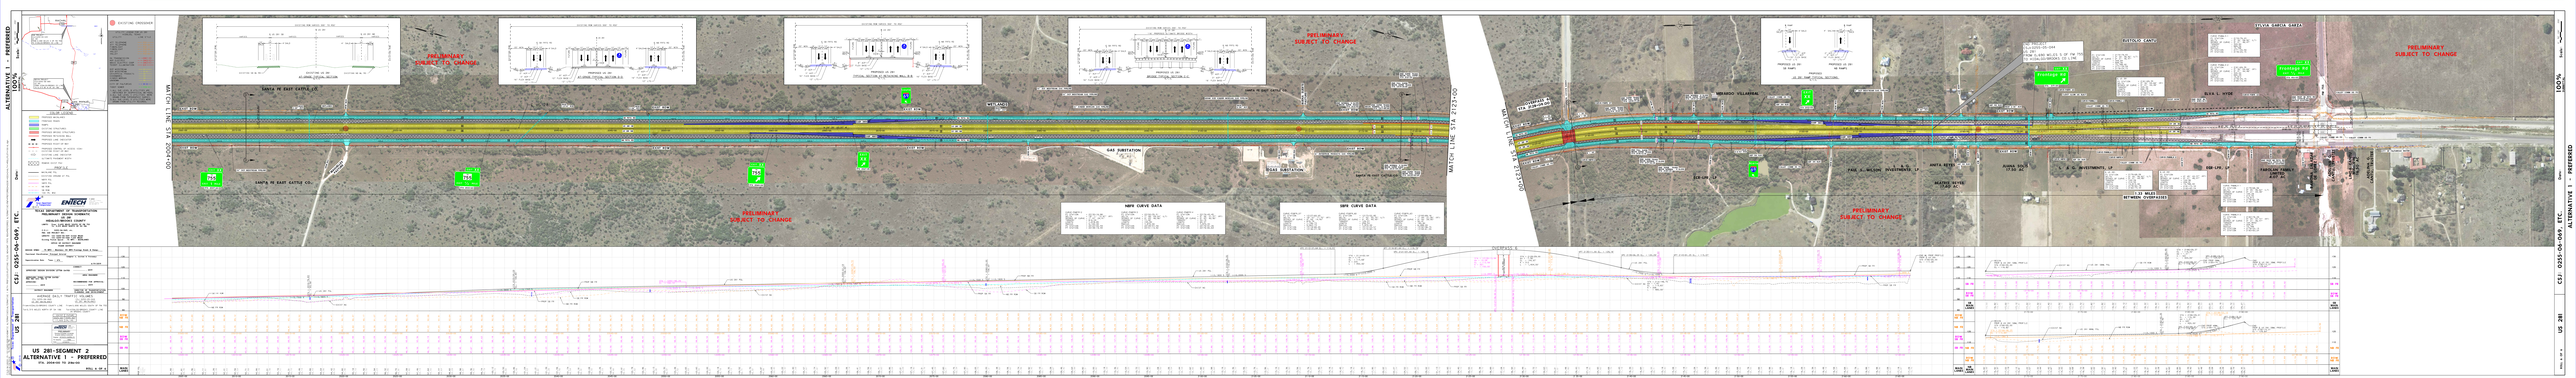
US 281 SEGMENT 2
ALTERNATIVE 1 :: PREFERRED
(as shown in detail)
SHEET 1 OF 1
ENTECH
TEXAS DEPARTMENT OF TRANSPORTATION
PRELIMINARY PLAN & PROFILE
HYDALGO COUNTY
CSJ: 0255-06-049, ETC.
US 281
ALTERNATIVE 1 - PREFERRED
100%
PRELIMINARY
SUBJECT TO CHANGE
SANTA FE EAST CATTLE CO.
GAS JURISDICTION
NBPW CURVE DATA
SBPW CURVE DATA
MATCH LINE STA 2+22.22
MATCH LINE STA 1+41.00
MERANDO VILLAREAL
ELVA L. WYDE
FAE G. WILSON INVESTMENTS LP
ALVINA FOLEY
L & A INVESTMENTS, LP
FAMILIAN FAMILY
ALTERNATIVE 1 - PREFERRED
100%
CSJ: 0255-06-049, ETC.
US 281