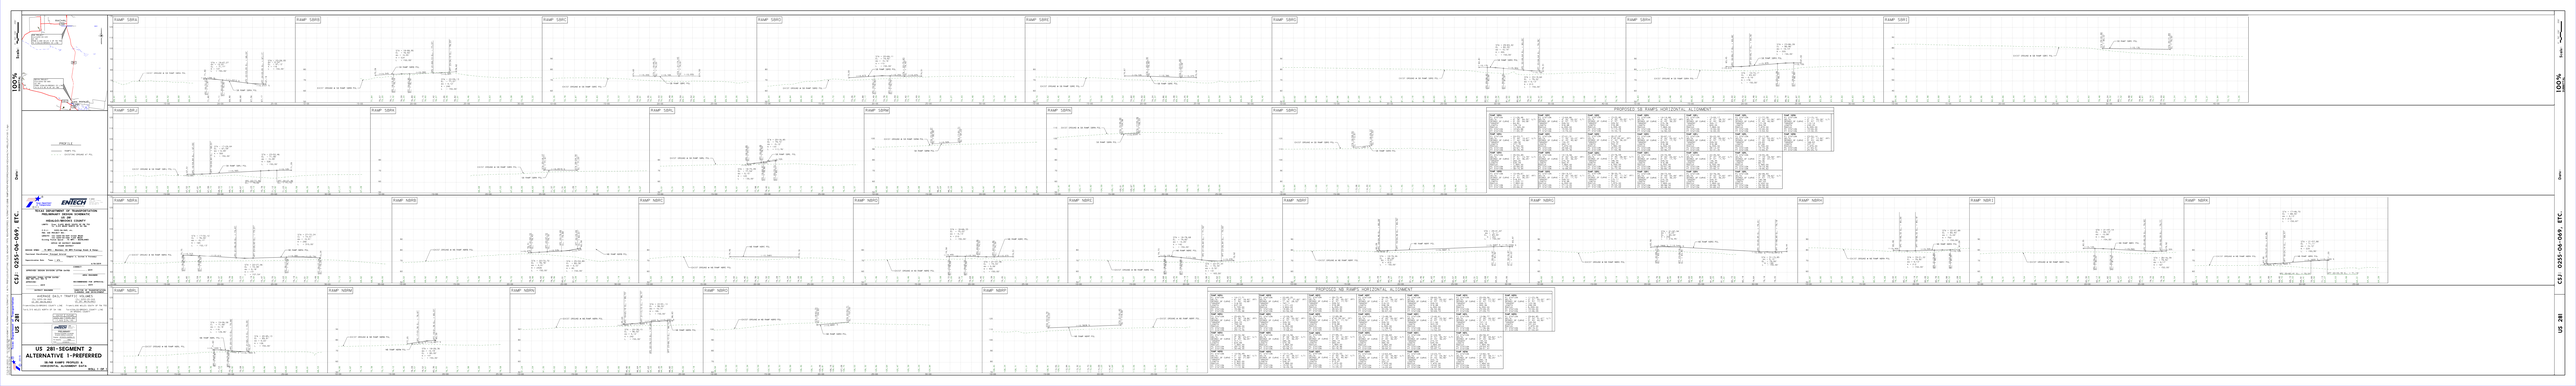

100%
RAMP SBRA
RAMP SBRB
RAMP SBRC
RAMP SBRD
RAMP SBRE
RAMP SBRF
RAMP SBRG
RAMP SBRH
RAMP SBRI
PROPOSED SB RAMPS HORIZONTAL ALIGNMENT
RAMP NBRA
RAMP NBRB
RAMP NBRC
RAMP NBRD
RAMP NBRE
RAMP NBRF
RAMP NBRG
RAMP NBRH
RAMP NBRI
RAMP NBRJ
RAMP NBRK
RAMP NBRL
RAMP NBRM
RAMP NBRN
RAMP NBRO
RAMP NBRP
PROPOSED NB RAMPS HORIZONTAL ALIGNMENT
ENTECH
TEXAS DEPARTMENT OF TRANSPORTATION
US 281
US 281-SEGMENT 2
ALTERNATIVE 1-PREFERRED