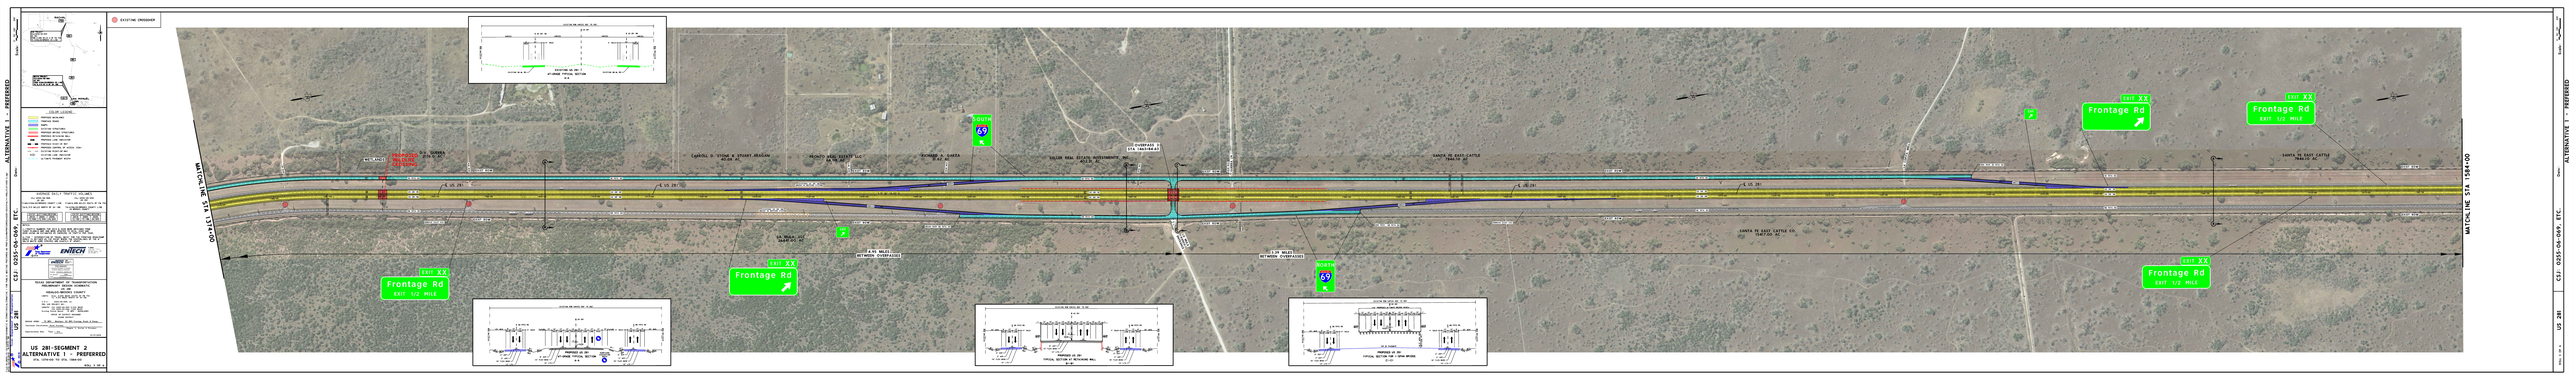

EXISTING CROSSOVER
MATCHLINE STA 1374+00
MATCHLINE STA 1384+00
SOUTH
69
NORTH
69
EXIT XX
Frontage Rd
EXIT 1/2 MILE
US 281
US 281-SEGMENT 2
ALTERNATIVE 1 - PREFERRED
ENTECH