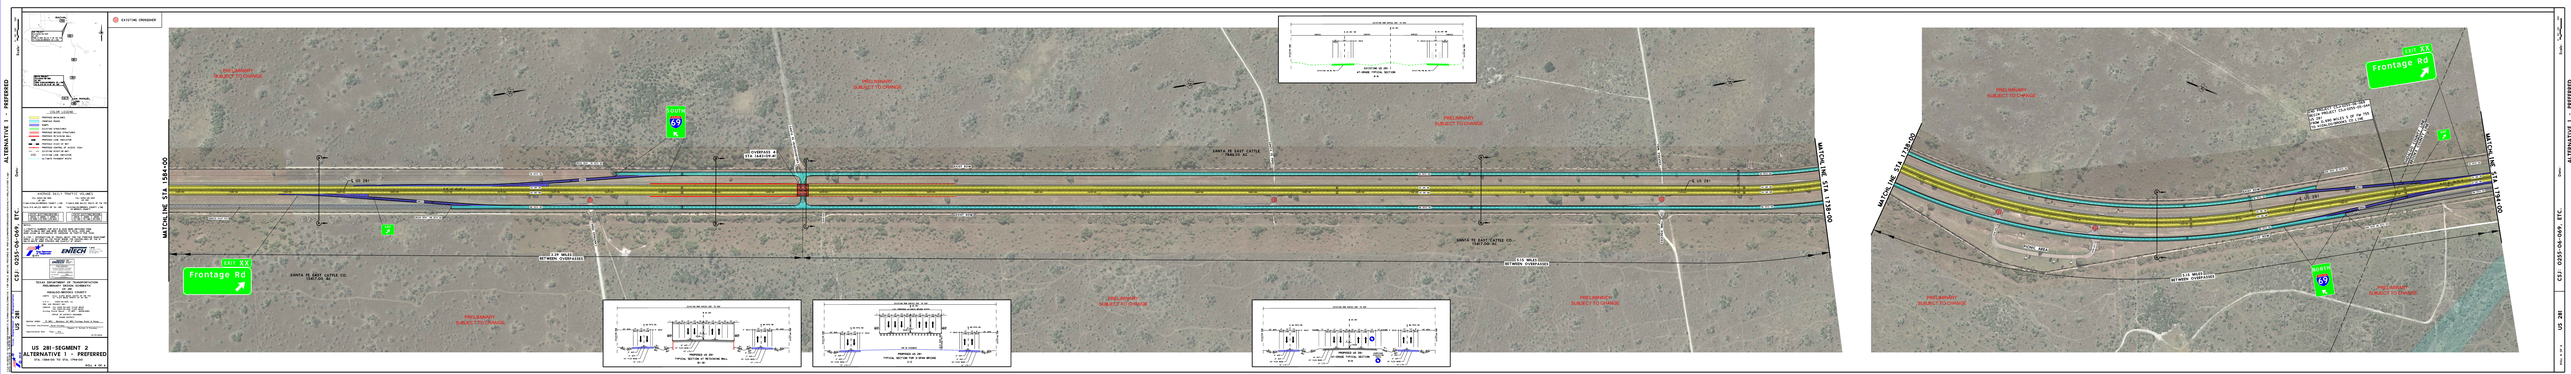
EXISTING CROSSWALK
MATCH LINE STA. 1584+00
MATCH LINE STA. 1739+00
SOUTH
NORTH
Exit XX
Frontage Rd
PRELIMINARY SUBJECT TO CHANGE
SANTA FE EAST CATTLE CO.
(SAFCO, INC.)
2.55 MILES
BETWEEN OVERPASSES
US 281
ALTERNATIVE 1 - PREFERRED
US 281 - SEGMENT 2
ALTERNATIVE 1 - PREFERRED
CSJ: 0255-04-069 ETC.
US 281
ENTECH
TEXAS DEPARTMENT OF TRANSPORTATION
COLOR LEGEND
EXISTING BRIDGE
EXISTING ROADWAY
EXISTING RIGHT OF WAY
PROPOSED BRIDGE STRUCTURE
PROJECT NO.
PROJECT NO.
PRELIMINARY NOT FOR CONSTRUCTION OR RECORDING PURPOSES
THIS DOCUMENT WAS PREPARED UNDER THE AUTHORITY OF
THIS DOCUMENT IS NOT INTENDED OR SUITABLE FOR REUSE ON OTHER PROJECTS OR EXTENSIONS TO THIS PROJECT