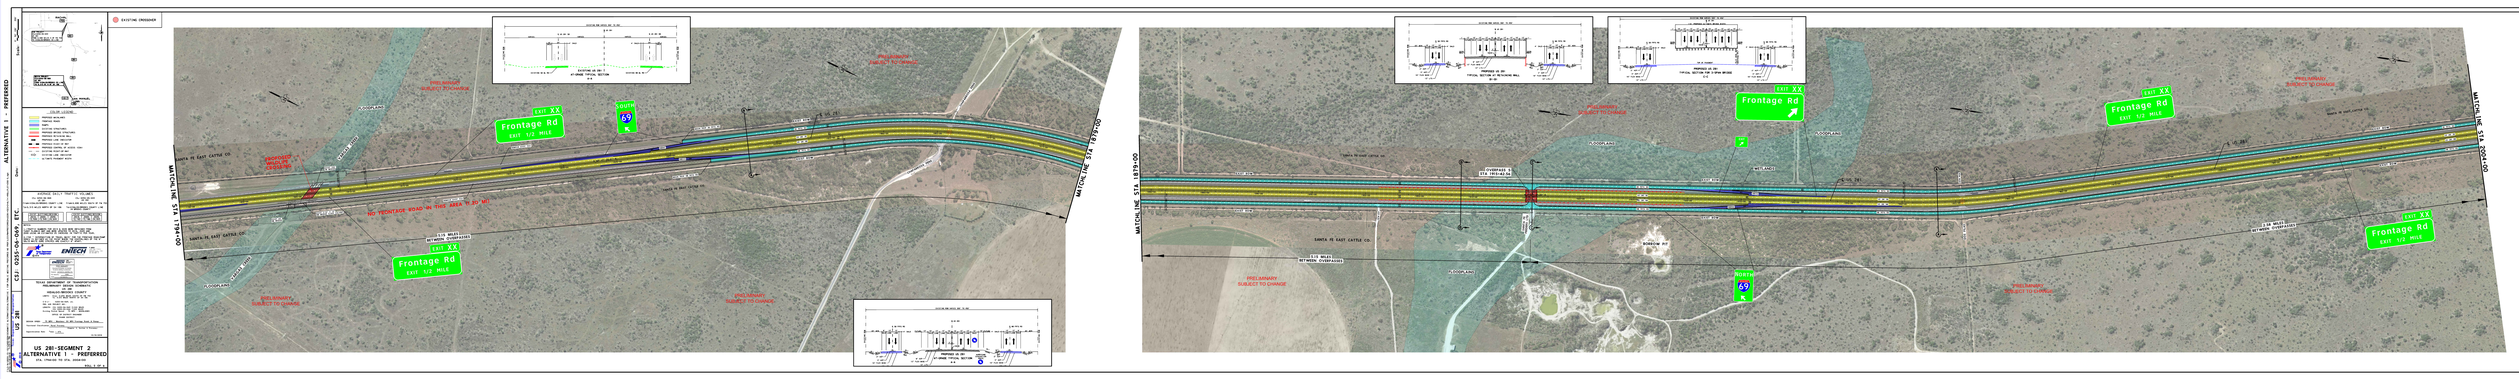

ALTERNATIVE 1 - PREFERRED
US 281 - SEGMENT 2
ALTERNATIVE 1 - PREFERRED
EXISTING CROSSOVER
EXIT XX
Frontage Rd
EXIT 1/2 MILE
SOUTH
69
K
NORTH
69
K
PRELIMINARY SUBJECT TO CHANGE
PROPOSED MINOLTA CROSSING
NO FRONTAGE ROAD ON THIS AREA IN 20' MI
SANTA FE EAST CATTLE CO.
MATCHLINE STA 1794+00
MATCHLINE STA 1819+00
MATCHLINE STA 2004+00
CHAINAGE 1 EA. 1819+00