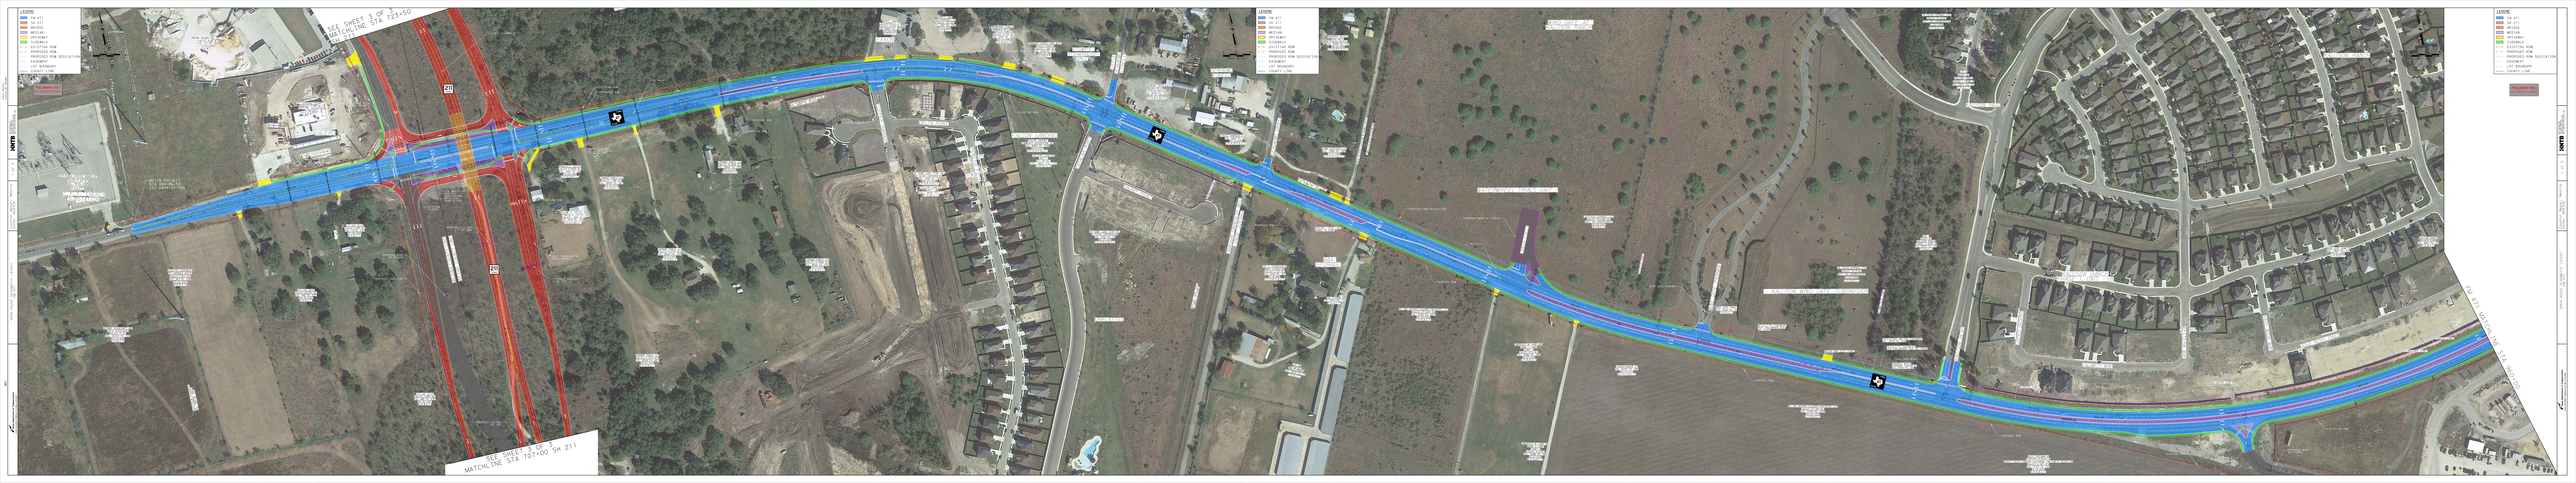
LEGEND
FM 471
SH 211
MUSSIG
MEDIAN
DRIVEWAY
SIDEWALK
EXISTING ROW
PROPOSED ROW
PROPOSED ROW DEDICATION
EASEMENT
LOT BOUNDARY
COUNTY LINE
SEE SHEET 3 OF 3
MATCHLINE STA 723+50
SEE SHEET 3 OF 3
MATCHLINE STA 707+00 SH 211
FM 471 MATCHLINE STA 1967+00
211
220
LEGEND
FM 471
SH 211
MUSSIG
MEDIAN
DRIVEWAY
SIDEWALK
EXISTING ROW
PROPOSED ROW
PROPOSED ROW DEDICATION
EASEMENT
LOT BOUNDARY
COUNTY LINE
LEGEND
FM 471
SH 211
MUSSIG
MEDIAN
DRIVEWAY
SIDEWALK
EXISTING ROW
PROPOSED ROW
PROPOSED ROW DEDICATION
EASEMENT
LOT BOUNDARY
COUNTY LINE