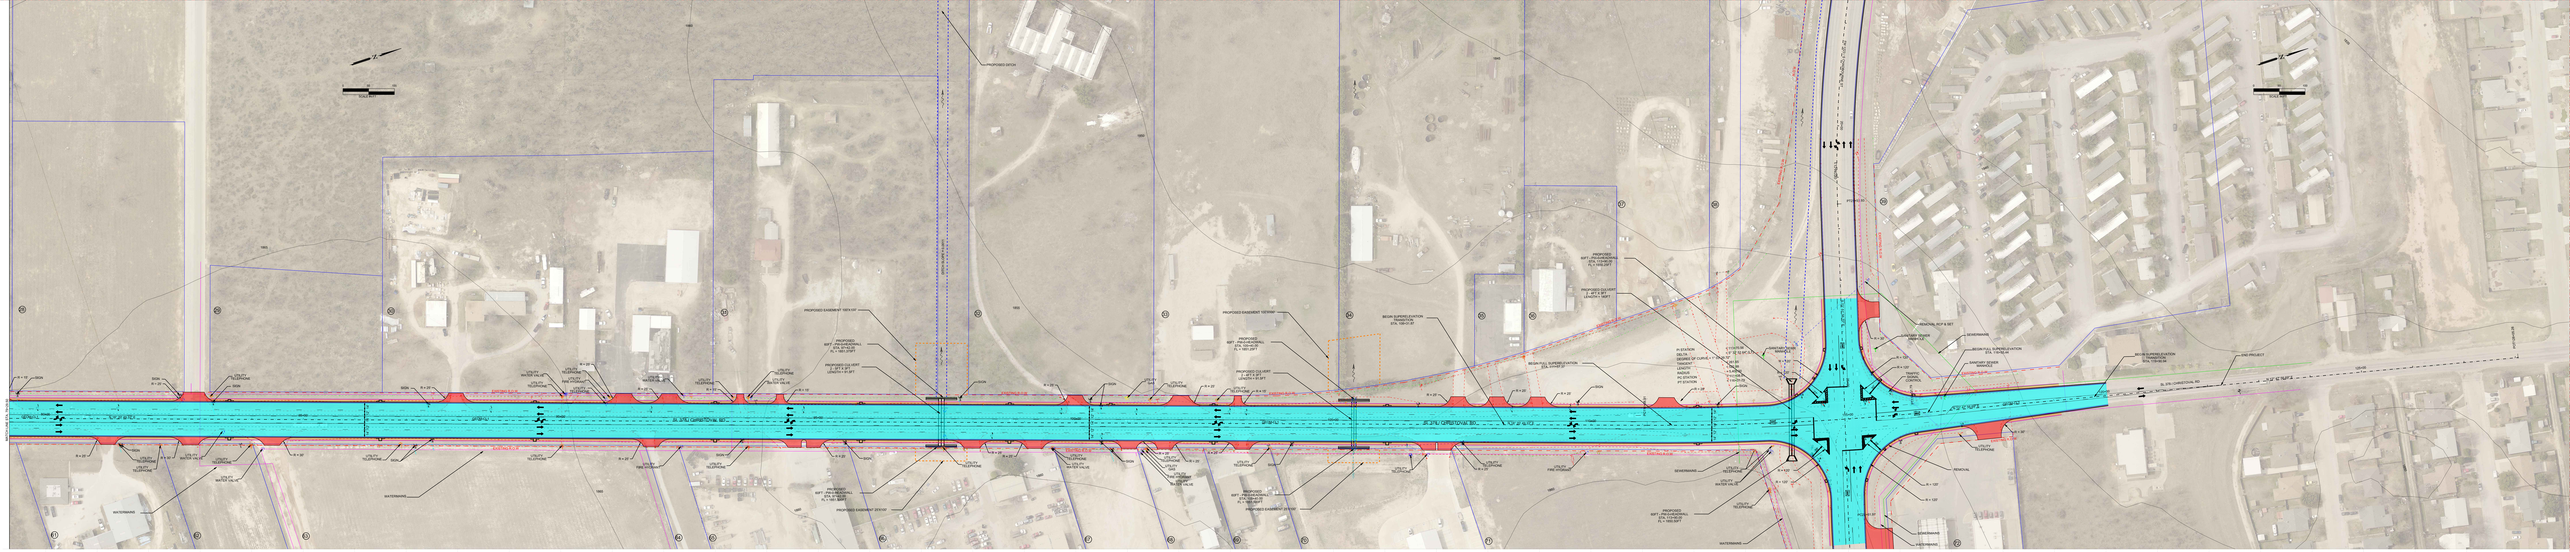

SCALE
V:1IN = 5FT
H: 1IN = 50FT

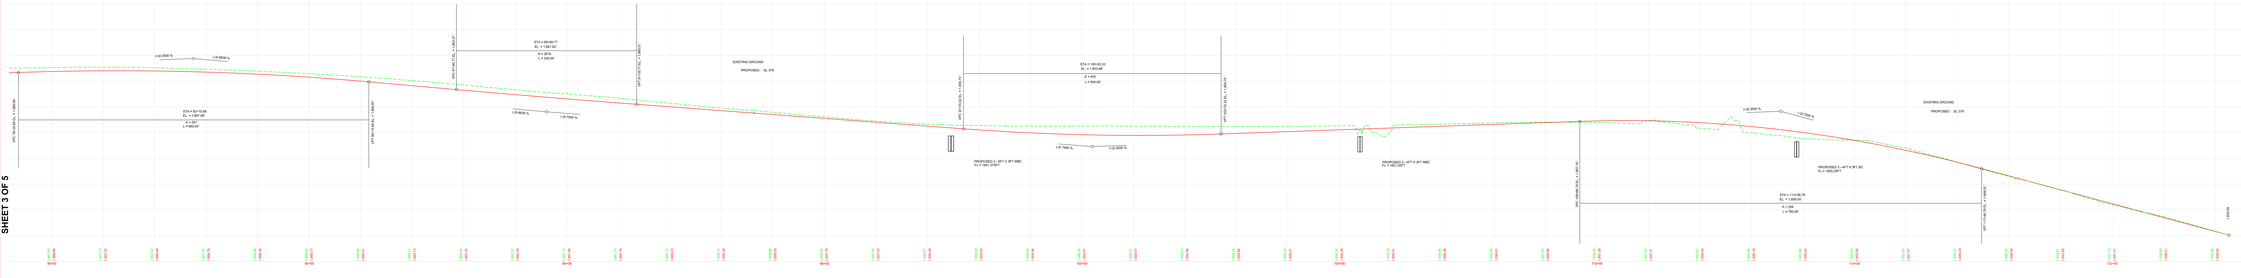

SHEET 3 OF 5