Texas Department of Transportation

WACO DISTRICT

HILL COUNTY

STAN SWIATEK, P.E.
DISTRICT ENGINEER

IH-35E RECONSTRUCTION PROJECT
FROM IH 35W TO0 ELLIS COUNTY LINE
CSJ1 0048-09-029

LOCATION MAP: NTS

FUNCTIONAL CLASSIFICATION
URBAN PRINCIPAL ARTERIAL
URBAN MINOR: FM 934 MAJOR COLLECTOR

DESIGN SPEED
MAIN ROAD: 70 MPH
RAMPS: 50 MPH
FRONTAGE ROADS: 30 MPH

PROJECT LENGTH
6.311 MI

PRELIMINARY
NOT TO BE USED FOR BID, NOT FOR FINAL SIGNING, SEALING OR CONSTRUCTION

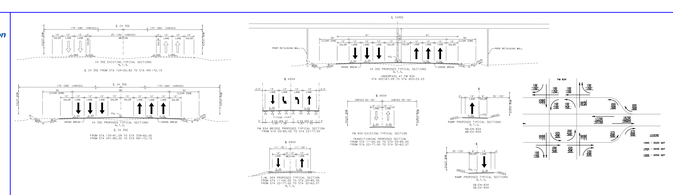

COLOR LEGEND

PROP BUILDING / PROP BUILDING (NOPH Plan)
PROP MAILBOX, NEWSPAPER, SIGNS (NOPH Plan)
PROP CURB / CURB (NOPH Plan)
PROP CURB / GUTTER (NOPH Plan)
PROP DIRECT CONNECTOR
PROP RAMP
PROP STREET / CURB (NOPH Plan)
PROP PAVEMENT ROAD / SURFACE (NOPH Plan)
EXIST PAVEMENT TO BE REMOVED
PROP R / SIDEWALK
EXIST PAVEMENT TO BE REMOVED
SURVEY
PROP ROW
PROP ROW
CONTROL OF ACCESS
PROP TRAFFIC FLOW
EXIST TRAFFIC FLOW
OVERHEAD TELEPHONE UTIL
OVERHEAD ELECTRIC UTIL
BURIED TELEPHONE UTIL
BURIED TELEPHONE UTIL
BURIED ELECTRIC UTIL
BURIED CABLE UTIL
BURIED WATER UTIL
BURIED SEWER UTIL
BURIED GAS UTIL
BURIED SOLID WASTE / LINE
RAILROAD
HORIZONTAL CURVE NAME

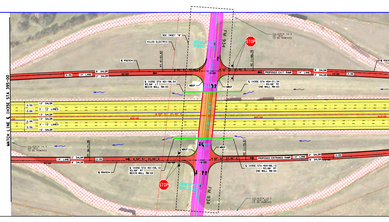

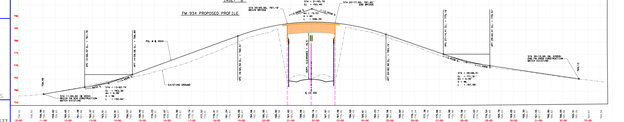

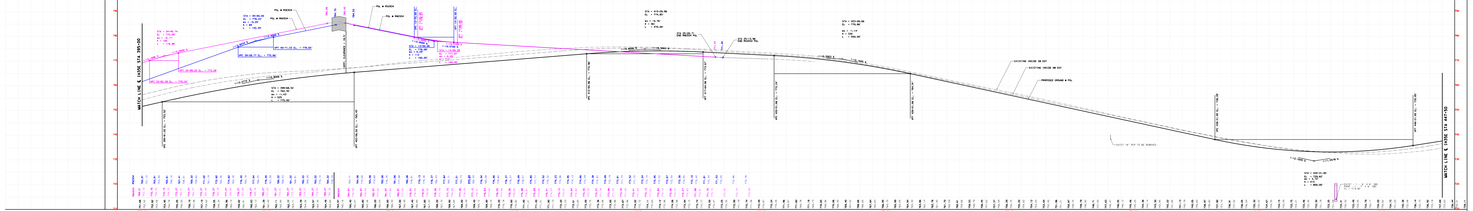

IH-35E RECONSTRUCTION PROJECT

SCHEMATIC LAYOUT

STA 395+00 TO 447+50

ROLL 7 OF 9 ROLLS

Michael Baker INTERNATIONAL
501 LBJ Freeway, Suite 600, Dallas, TX 75214
TBPE Registration No. F-2677

Texas Department of Transportation

WACO DISTRICT

HILL COUNTY

STAN SWIATEK, P.E.
DISTRICT ENGINEER

IH-35E RECONSTRUCTION PROJECT
FROM IH 35W TO0 ELLIS COUNTY LINE
CSJ1 0048-09-029

LOCATION MAP: NTS

FUNCTIONAL CLASSIFICATION
URBAN PRINCIPAL ARTERIAL
URBAN MINOR: FM 934 MAJOR COLLECTOR

DESIGN SPEED
MAIN ROAD: 70 MPH
RAMPS: 50 MPH
FRONTAGE ROADS: 30 MPH

PROJECT LENGTH
6.311 MI

PRELIMINARY
NOT TO BE USED FOR BID, NOT FOR FINAL SIGNING, SEALING OR CONSTRUCTION

IH-35E RECONSTRUCTION PROJECT

SCHEMATIC LAYOUT

STA 395+00 TO 447+50

ROLL 7 OF 9 ROLLS

Michael Baker INTERNATIONAL
501 LBJ Freeway, Suite 600, Dallas, TX 75214
TBPE Registration No. F-2677

Texas Department of Transportation

WACO DISTRICT

HILL COUNTY

STAN SWIATEK, P.E.
DISTRICT ENGINEER

IH-35E RECONSTRUCTION PROJECT
FROM IH 35W TO0 ELLIS COUNTY LINE
CSJ1 0048-09-029

LOCATION MAP: NTS

FUNCTIONAL CLASSIFICATION
RURAL PRINCIPAL ARTERIAL
URBAN FREEWAY/EXPRESSWAY

DESIGN SPEED
MAIN ROAD: 70 MPH
RAMPS: 50 MPH
LOOPS: 30 MPH

PROJECT LENGTH
6.311 MI

PRELIMINARY
FOR REVIEW PURPOSES ONLY
NOT TO BE USED FOR BIDDING PURPOSES

IH-35E RECONSTRUCTION PROJECT

SCHEMATIC LAYOUT

STA 447+50 TO END OF PROJECT

ROLL 8 OF 9 ROLLS

Michael Baker INTERNATIONAL
7501 LBJ Freeway, Suite 600,
Dallas, TX 75251
TBPE Registration No. F-2677

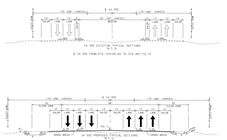

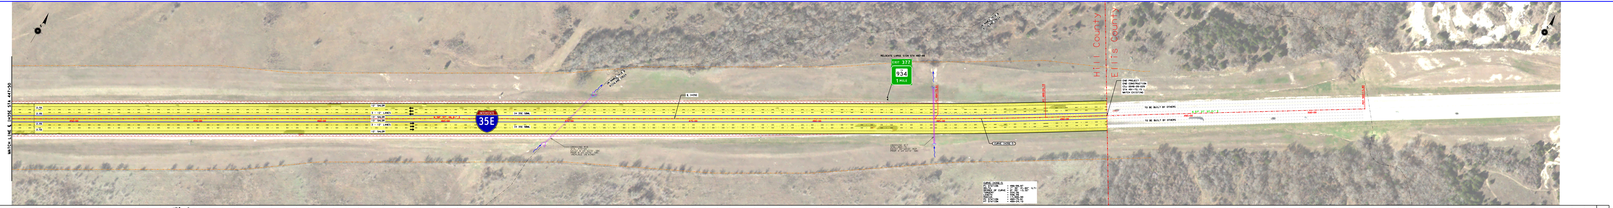

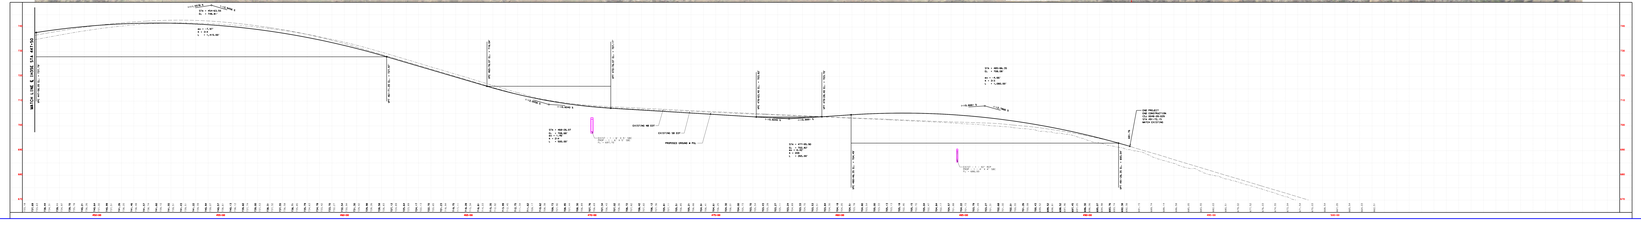

Texas Department of Transportation

WACO DISTRICT

HILL COUNTY

STAN SWIATEK, P.E.
DISTRICT ENGINEER

IH-35E RECONSTRUCTION PROJECT
FROM IH 35W TO0 ELLIS COUNTY LINE
CSJ1 0048-09-029

LOCATION MAP: NTS

FUNCTIONAL CLASSIFICATION
RURAL PRINCIPAL ARTERIAL
URBAN FREEWAY/EXPRESSWAY

DESIGN SPEED
MAIN ROAD: 70 MPH
RAMPS: 50 MPH
LOOPS: 30 MPH

PROJECT LENGTH
6.311 MI

PRELIMINARY
FOR REVIEW PURPOSES ONLY
NOT TO BE USED FOR BIDDING PURPOSES

IH-35E RECONSTRUCTION PROJECT

SCHEMATIC LAYOUT

STA 447+50 TO END OF PROJECT

ROLL 8 OF 9 ROLLS

Michael Baker INTERNATIONAL
7501 LBJ Freeway, Suite 600,
Dallas, TX 75251
TBPE Registration No. F-2677

Texas Department of Transportation
© 2016
WACO DISTRICT
HILL COUNTY
STAN SWIATEK, P.E.
DISTRICT ENGINEER
IH-35E RECONSTRUCTION PROJECT
FROM: IH 35W TO: ELLIS COUNTY LINE
CSJ: 0048-09-029

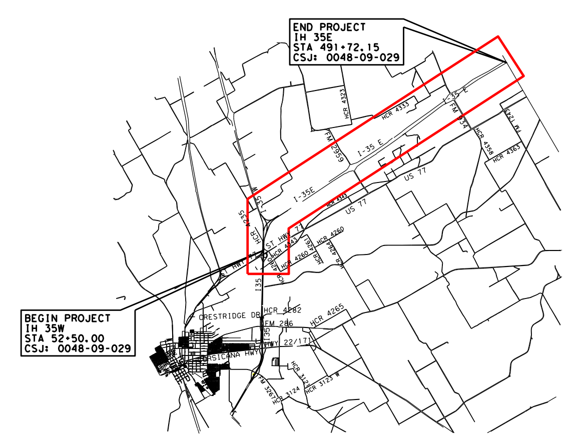

LOCATION MAP: NTS

FUNCTIONAL CLASSIFICATION
MAINLANES: INTERSTATE
CROSS ROADS: FM 2959-MAJOR COLLECTOR
FM 934-MINOR COLLECTOR
DESIGN SPEED
MAINLANES: 75 MPH
CROSS STREETS: 45 MPH
RAMPS: 50 MPH
emax=6.00%
PROJECT LENGTH
8.311 MI

PRELIMINARY
FOR INTERIM REVIEW ONLY.
NOT FOR PERMITTING, BIDDING,
OR CONSTRUCTION.
Prepared by or under the
Direct Supervision of
ERIC BUSKER, P.E. 123341
12/20/2017

IH-35E RECONSTRUCTION PROJECT

SCHEMATIC LAYOUT
PROPOSED PROFILES
IH 35E SB & IH 35E NB

HORIZ. SCALE IN FEET (0 50 100 150 200)
VERT. SCALE IN FEET (0 5 10 15 20)

ROLL 9 OF 9 ROLLS

Michael Baker INTERNATIONAL
1501 LBJ Freeway,
Suite 650,
Dallas, TX 75234
TBPE Registration No. F-2677

Texas Department of Transportation
WACO DISTRICT
HILL COUNTY
STAN SWIATEK, P.E.
DISTRICT ENGINEER
IH-35E RECONSTRUCTION PROJECT
FROM: IH 35W TO: ELLIS COUNTY LINE
CSJ: 0048-09-029

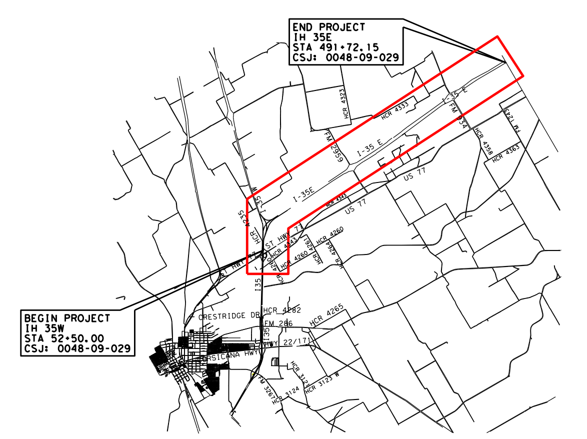

LOCATION MAP: NTS
FUNCTIONAL CLASSIFICATION
MAINLANES: INTERSTATE
CROSS ROADS: FM 2959-MAJOR COLLECTOR
FM 934-MINOR COLLECTOR
DESIGN SPEED
MAINLANES: 75 MPH
CROSS STREETS: 45 MPH
RAMPS: 50 MPH
emax=6.00%
PROJECT LENGTH
8.311 MI
PRELIMINARY
FOR INTERIM REVIEW ONLY.
NOT FOR PERMITTING, BIDDING,
OR CONSTRUCTION.
Prepared by or under the
Direct Supervision of
ERIC BUSKER, P.E. 123341
12/20/2017
IH-35E RECONSTRUCTION PROJECT
SCHEMATIC LAYOUT
PROPOSED PROFILES
IH 35E SB & IH 35E NB
ROLL 9 OF 9 ROLLS
Michael Baker INTERNATIONAL
1501 LBJ Freeway,
Suite 650,
Dallas, TX 75234
TBPE Registration No. F-2677