














PRELIMINARY
NOT FOR CONSTRUCTION
OR RECORDING PURPOSES

SCHEMATIC

TEXAS DEPARTMENT OF TRANSPORTATION

PRELIMINARY DESIGN SCHEMATIC FOR ROADWAY RECONSTRUCTION IH-10 FAYETTE AND COLORADO COUNTIES

LIMITS: U.S. 77 to S.H. 71
C-S-J: 5000-00-110
LENGTH: 106,200 FT = 20.11 MILES
ROADWAY LENGTH: 100,466 FT = 19.02 MILES
BRIDGE LENGTH : 5,734 FT = 1.09 MILES
STA. 4008+00.00 TO STA. 5070+00.00

OFFICE OF THE DISTRICT ENGINEER
YOAKUM DISTRICT

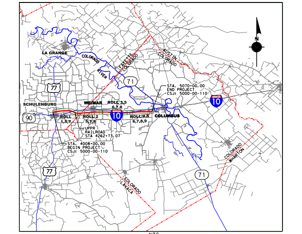

STATION EQUATION: STA 4340+92.24 BK = STA 4340+00.00 AH

DESIGN SPEED:	MAINLANE	75 MPH (RURAL)(ROLLING)
	RAMP	50 MPH (RURAL)(ROLLING)
	FRONTAGE ROAD	60 MPH (RURAL)(ROLLING)
	e (MAX) =	0.06 (FT/FT)

FUNCTIONAL CLASSIFICATION:	MAINLANES:	RURAL INTERSTATE
	FRONTAGE ROADS:	MAJOR COLLECTORS
	CROSS STREET:	RURAL ARTERIAL

CURRENT ADT(2020):
PROJECTED ADT(2040):
PROJECTED ADT(2050):
PROPOSED DESIGN STANDARDS(ROADWAY): TXDOT ROADWAY DESIGN MANUAL 2014 CHAPTER 3; 4R, SECTION 6; FREEWAYS
PROPOSED DESIGN STANDARDS(TRAFFIC): TMUTCD & APPLICABLE TRAFFIC STANDARDS
PLOT SCALE: 1"=100' (HORZ.)
1"=10' (VERT.)

DATE: 3/30/2018

APPROVED: , 2018

JEFFERY VINKLAREK,
DIRECTOR OF TRANSPORTATION PLANNING AND DEVELOPMENT
TXDOT YOAKUM DISTRICT

APPROVED: , 2018

--, P.E.
ADVANCED TRANSPORTATION PLANNING
TXDOT YOAKUM DISTRICT

APPROVED: , 2018

PAUL REITZ, P.E.
DISTRICT ENGINEER
TXDOT YOAKUM DISTRICT

APPROVED: BY DESIGN DIVISION LETTER DATED

APPROVED: BY F.H.W.A. LETTER DATED

AIA ENGINEERS CONSULTANTS
15310 PARK ROW, HOUSTON, TX 77084
PHONE: (281) 493-4140 F-2801

SCHEMATIC PREPARED BY: AIA ENGINEERS

THIS DOCUMENT IS NOT INTENDED FOR CONSTRUCTION, BIDDING, OR PERMIT PURPOSES. THEY WERE PREPARED BY, OR UNDER THE SUPERVISION OF:

JONATHON MARCHESE, P.E.
SCHEMATIC DESIGN MANAGER
102232 (P.E. NO.) 3/30/2018 (DATE)

Texas Department of Transportation
©2018 by Texas Department of Transportation; (512)416-2055; all rights reserved

SCALE: $SCALESHORT$ USER: Jonathon DATE:3/30/2018 TIME:7:29:58 PM ROLL 2 OF 9
FILE:$FILES$

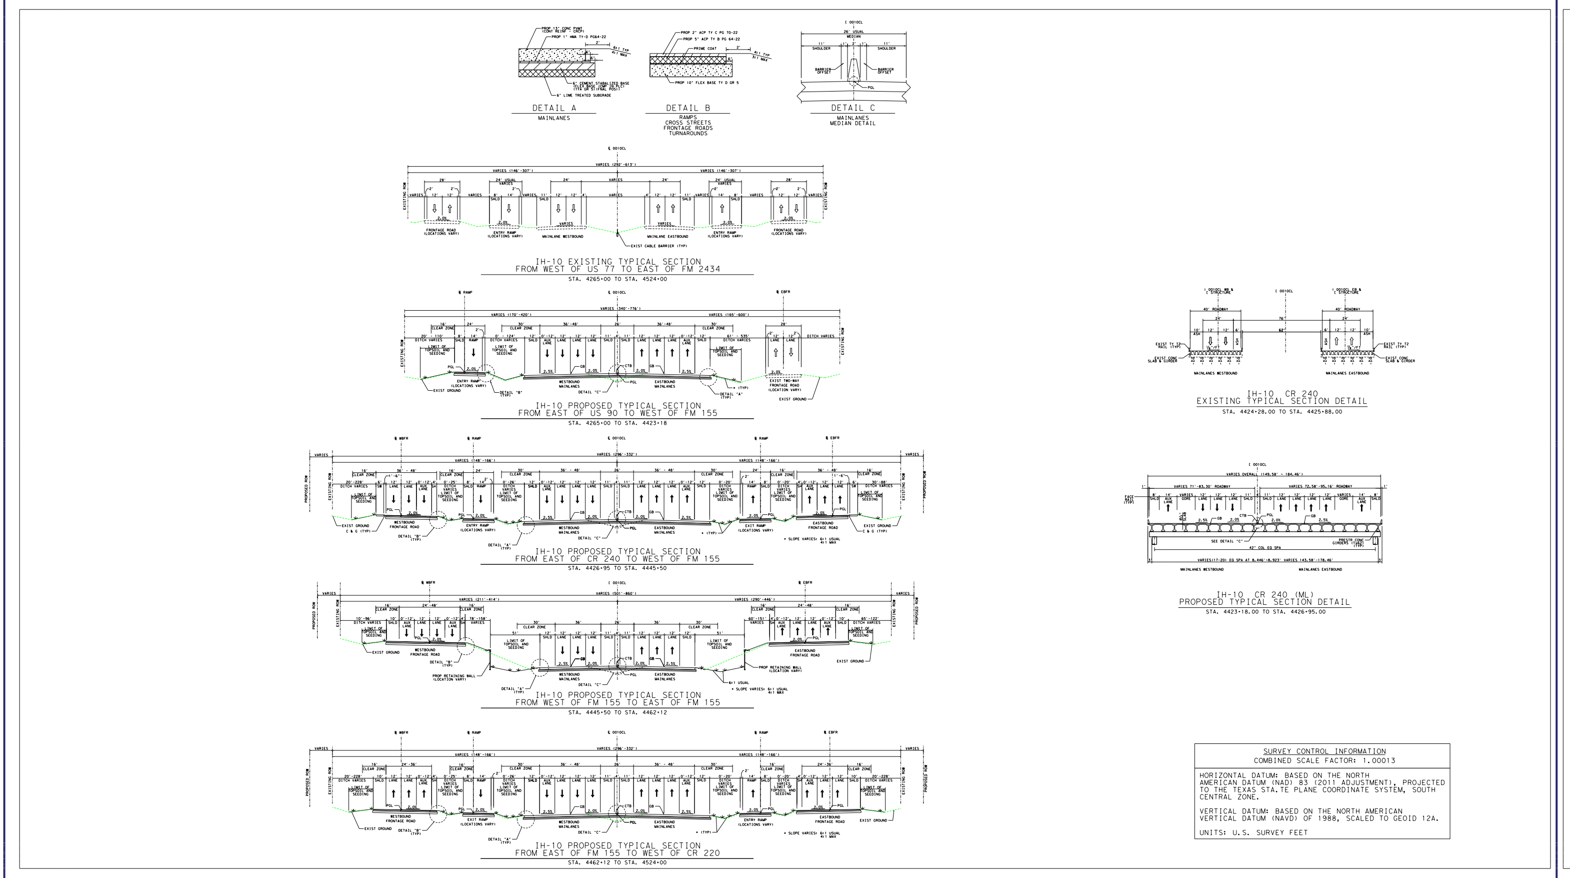

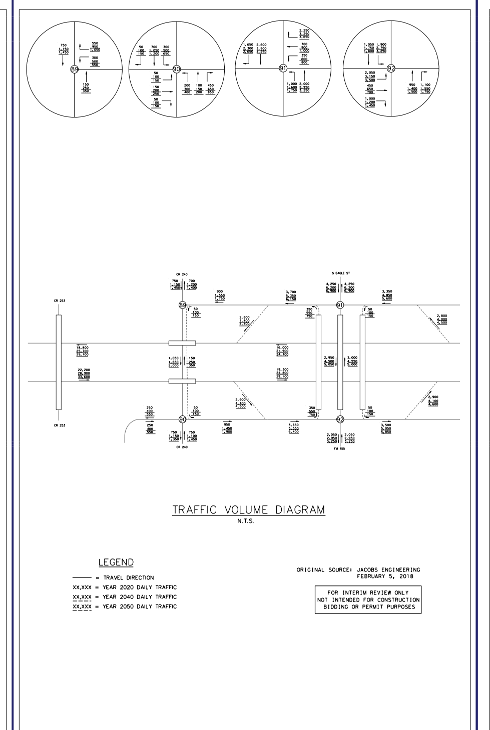

NOT A BIDDING DOCUMENT

PRELIMINARY
60% SUBMITTAL















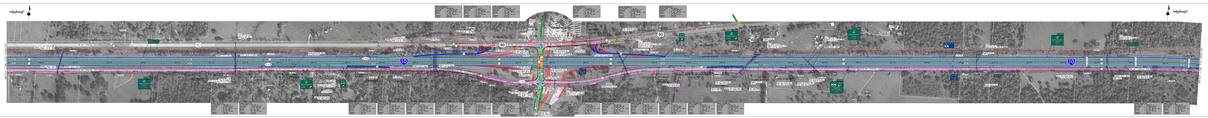

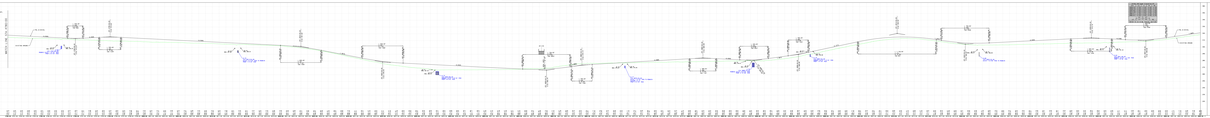

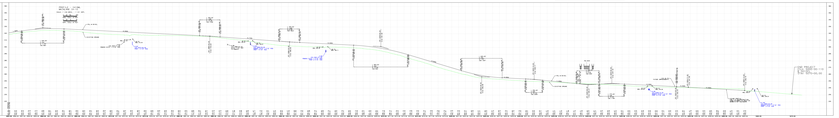




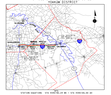











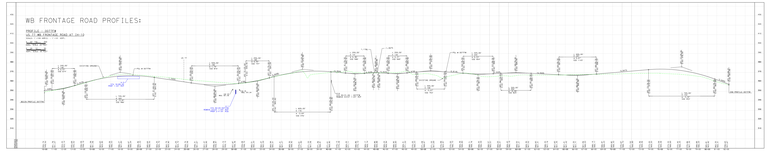

CONTROL FOR PROFILE

NOT A RECORDING DOCUMENT

PRELIMINARY
60% SUBMITTAL

TEXAS DEPARTMENT OF TRANSPORTATION

PRELIMINARY DESIGN SCHEMATIC FOR ROADWAY RECONSTRUCTION IH-10 FAYETTE AND COLORADO COUNTIES

LIMITS: U.S. 77 to S.H. 71
C-S-J: 5000-00-110
LENGTH: 106,200 FT = 20.11 MILES
ROADWAY LENGTH: 100,466 FT = 19.02 MILES
BRIDGE LENGTH : 5,734 FT = 1.09 MILES
STA. 4008+00.00 TO STA. 5070+00.00

OFFICE OF THE DISTRICT ENGINEER
YOAKUM DISTRICT

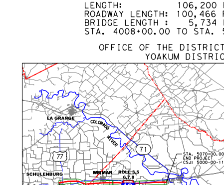

NTS

STATION EQUATION: STA 4340+92.24 BK = STA 4340+00.00 AH

DESIGN SPEED:	MAINLANE	75 MPH (RURAL)(ROLLING)
	RAMP	50 MPH (RURAL)(ROLLING)
	FRONTAGE ROAD	60 MPH (RURAL)(ROLLING)
	e (MAX) =	0.06 (FT/FT)

FUNCTIONAL CLASSIFICATION: MAINLANES: RURAL INTERSTATE
FRONTAGE ROADS: MAJOR COLLECTORS
CROSS STREET: RURAL ARTERIAL

CURRENT ADT(2020):
PROJECTED ADT(2040):
PROJECTED ADT(2050):
PROPOSED DESIGN STANDARDS(ROADWAY): TXDOT ROADWAY DESIGN MANUAL 2014 CHAPTER 3; 4R, SECTION 6; FREEWAYS
PROPOSED DESIGN STANDARDS(TRAFFIC): TMUTCD & APPLICABLE TRAFFIC STANDARDS
PLOT SCALE: 1"=100' (HORZ.)
1"=10' (VERT.)

DATE: 3/30/2018

APPROVED: ________________, 2018

JEFFERY VINKLAREK,
DIRECTOR OF TRANSPORTATION PLANNING AND DEVELOPMENT
TXDOT YOAKUM DISTRICT

APPROVED: ________________, 2018

--, P.E.
ADVANCED TRANSPORTATION PLANNING
TXDOT YOAKUM DISTRICT

APPROVED: ________________, 2018

PAUL REITZ, P.E.
DISTRICT ENGINEER
TXDOT YOAKUM DISTRICT

APPROVED: BY DESIGN DIVISION LETTER DATED

APPROVED: BY F.H.W.A. LETTER DATED

AIA ENGINEERS CONSULTANTS
15310 PARK ROW, HOUSTON, TX 77084
PHONE: (281) 493-4140 F-2801

SCHEMATIC PREPARED BY: AIA ENGINEERS
THIS DOCUMENT IS NOT INTENED FOR CONSTRUCTION, BIDDING, OR PERMIT PURPOSES. THEY WERE PREPARED BY, OR UNDER THE SUPERVISION OF:
JONATHON MARCHESE, P.E. PROJECT MANAGER
102232 P.E. NO. 3/30/2018 DATE

Texas Department of Transportation

©2018 by Texas Department of Transportation; (512)416-2055; all rights reserved

SCHEMATIC

SCALE: $SCALESHORT$ USER: Jonathon

DATE: 3/30/2018 TIME: 7:52:03 PM

ROLL 6 OF 9

FILE:$FILES$

COMBINED SCALE FACTOR: 1.00013

HORIZONTAL DATUM: BASED ON THE NORTH AMERICAN DATUM (NAD) 83 (2011 ADJUSTMENT), PROJECTED TO THE TEXAS STATE PLANE COORDINATE SYSTEM, SOUTH CENTRAL ZONE.

VERTICAL DATUM: BASED ON THE NORTH AMERICAN VERTICAL DATUM (NAVD) OF 1988, SCALED TO GEOID 12A.

UNITS: U.S. SURVEY FEET

NOT A BIDDING DOCUMENT

PRELIMINARY
60% SUBMITTAL

ROLL 6 OF 9

EB FRONTAGE ROAD PROFILES

SCHEMATIC

TEXAS DEPARTMENT OF TRANSPORTATION

PRELIMINARY DESIGN SCHEMATIC FOR ROADWAY RECONSTRUCTION IH-10 FAYETTE AND COLORADO COUNTIES

LIMITS: U.S. 77 to S.H. 71
C-S-J: 5000-00-110
LENGTH: 106,200 FT = 20.11 MILES
ROADWAY LENGTH: 100,466 FT = 19.02 MILES
BRIDGE LENGTH : 5,734 FT = 1.09 MILES
STA. 4008+00.00 TO STA. 5070+00.00

OFFICE OF THE DISTRICT ENGINEER
YOAKUM DISTRICT

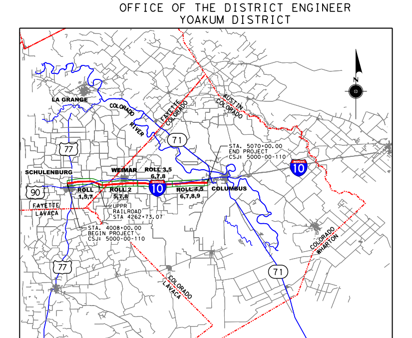

STATION EQUATION: STA 4340+92.24 BK = STA 4340+00.00 AH

DESIGN SPEED:	MAINLANE	75 MPH (RURAL)(ROLLING)
	RAMP	50 MPH (RURAL)(ROLLING)
	FRONTAGE ROAD	60 MPH (RURAL)(ROLLING)
	e (MAX) =	0.06 (FT/FT)

FUNCTIONAL CLASSIFICATION:	MAINLANES:	RURAL INTERSTATE
	FRONTAGE ROADS:	MAJOR COLLECTORS
	CROSS STREET:	RURAL ARTERIAL

CURRENT ADT(2020):
PROJECTED ADT(2040):
PROJECTED ADT(2050):
PROPOSED DESIGN STANDARDS(ROADWAY): TXDOT ROADWAY DESIGN MANUAL 2014 CHAPTER 3; 4R, SECTION 6; FREEWAYS
PROPOSED DESIGN STANDARDS(TRAFFIC): TMUTCD & APPLICABLE TRAFFIC STANDARDS
PLOT SCALE: 1"=100' (HORZ.)
1"=10' (VERT.)

DATE: 3/31/2018

APPROVED: ____________, 2018

JEFFERY VINKLAREK,
DIRECTOR OF TRANSPORTATION PLANNING AND DEVELOPMENT
TXDOT YOAKUM DISTRICT

APPROVED: ____________, 2018

--, P.E.
ADVANCED TRANSPORTATION PLANNING
TXDOT YOAKUM DISTRICT

APPROVED: ____________, 2018

PAUL REITZ, P.E.
DISTRICT ENGINEER
TXDOT YOAKUM DISTRICT

APPROVED: BY DESIGN DIVISION LETTER DATED

APPROVED: BY F.H.W.A. LETTER DATED

AIA ENGINEERS CONSULTANTS
15310 PARK ROW, HOUSTON, TX 77084
PHONE: (281) 493-4140 F-2801

SCHEMATIC PREPARED BY:
AIA ENGINEERS
THIS DOCUMENT IS NOT INTENED FOR CONSTRUCTION, BIDDING, OR PERMIT PURPOSES. THEY WERE PREPARED BY, OR UNDER THE SUPERVISION OF:
JONATHON MARCHESE, P.E.
PROJECT MANAGER
102232 P.E. NO.
3/31/2018 DATE

Texas Department of Transportation
©2018
by Texas Department of Transportation; (512)416-2055; all rights reserved

COMBINED SCALE FACTOR: 1.00013

HORIZONTAL DATUM: BASED ON THE NORTH AMERICAN DATUM (NAD) 83 (2011 ADJUSTMENT), PROJECTED TO THE TEXAS STATE PLANE COORDINATE SYSTEM, SOUTH CENTRAL ZONE.

VERTICAL DATUM: BASED ON THE NORTH AMERICAN VERTICAL DATUM (NAVD) OF 1988, SCALED TO GEOID 12A.

UNITS: U.S. SURVEY FEET

NOT A BIDDING DOCUMENT

PRELIMINARY
60% SUBMITTAL

EASTBOUND RAMP PROFILES:

PROFILE - 0077RXE
IH-10 EB EXIT RAMP AT US 77
SCALE: 1"=100 HORIZ. - 1"=10' VERT.

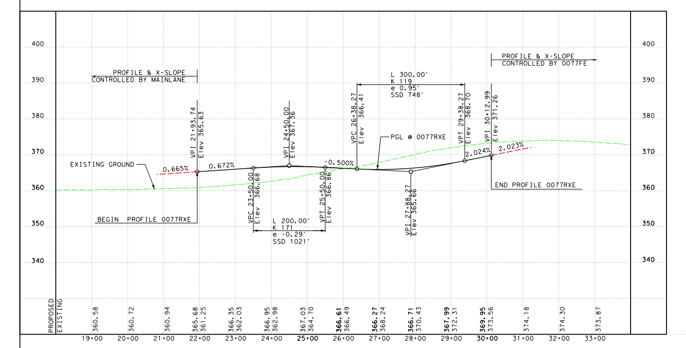

PROFILE - 0077RNE
IH-10 EB ENTRANCE RAMP AT US 77
SCALE: 1"=100 HORIZ. - 1"=10' VERT.

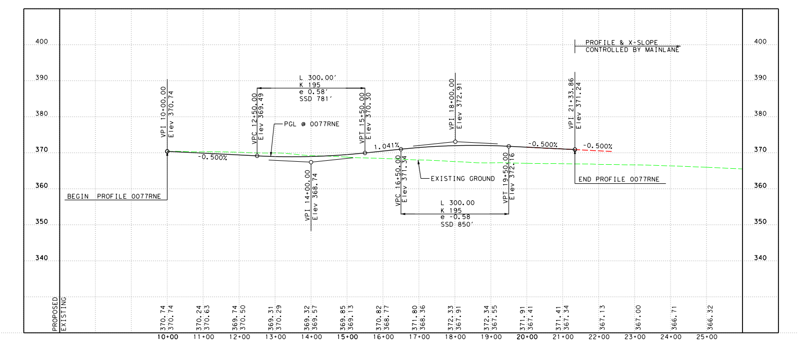

PROFILE - 0090RXE
IH-10 EB EXIT RAMP AT US 90
SCALE: 1"=100 HORIZ. - 1"=10' VERT.

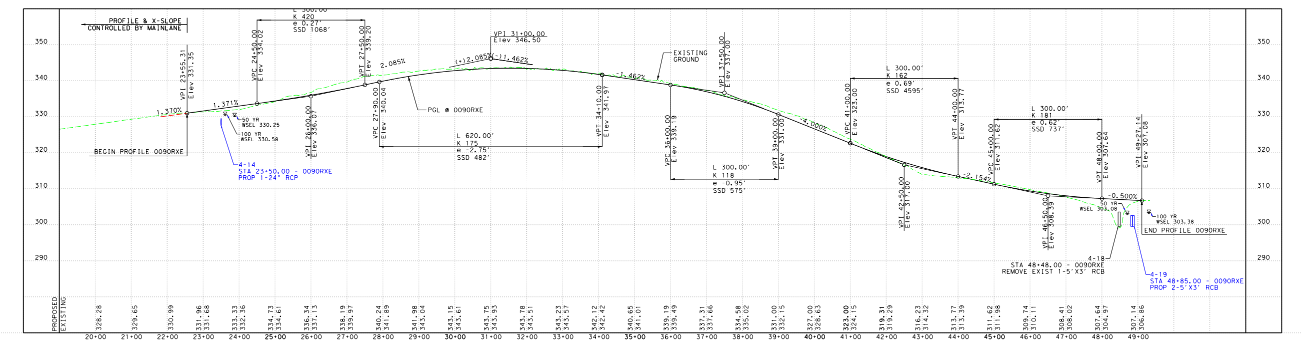

PROFILE - 0090RNE
IH-10 EB ENTRANCE RAMP AT US 90
SCALE: 1"=100 HORIZ. - 1"=10' VERT.

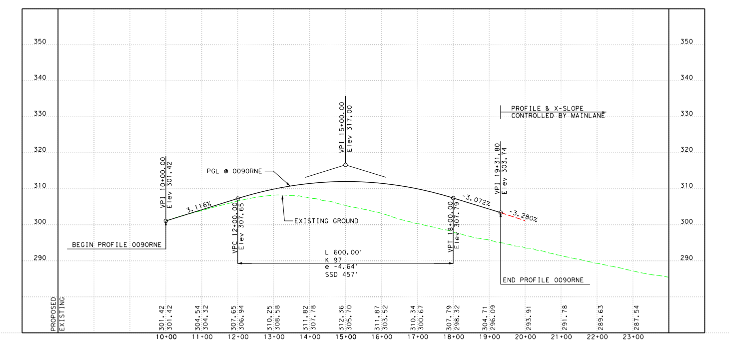

PROFILE - 0155RXE
IH-10 EB EXIT RAMP AT FM 155
SCALE: 1"=100 HORIZ. - 1"=10' VERT.

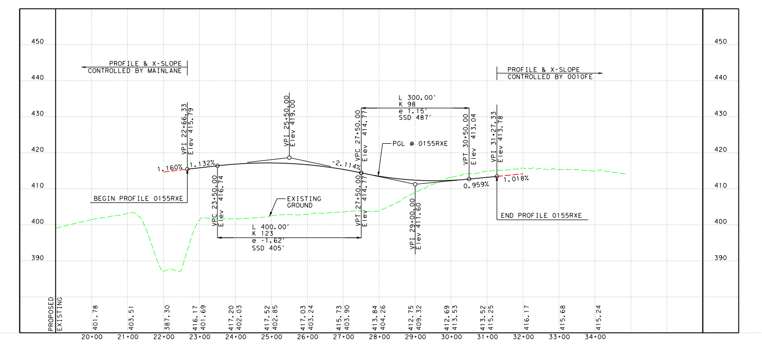

PROFILE - 0155RNE
IH-10 EB ENTRANCE RAMP AT FM 155
SCALE: 1"=100 HORIZ. - 1"=10' VERT.

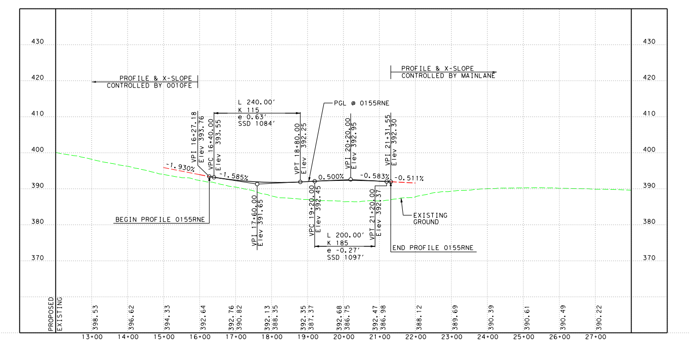

PROFILE - 0219RXE
IH-10 EB EXIT RAMP AT CR 219
SCALE: 1"=100 HORIZ. - 1"=10' VERT.

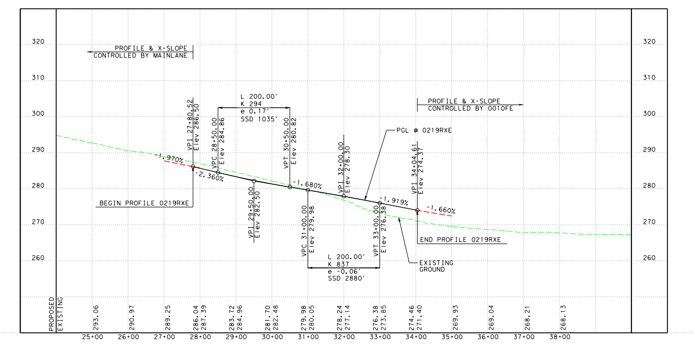

PROFILE - 0219RNE
IH-10 EB ENTRANCE RAMP AT CR 219
SCALE: 1"=100 HORIZ. - 1"=10' VERT.

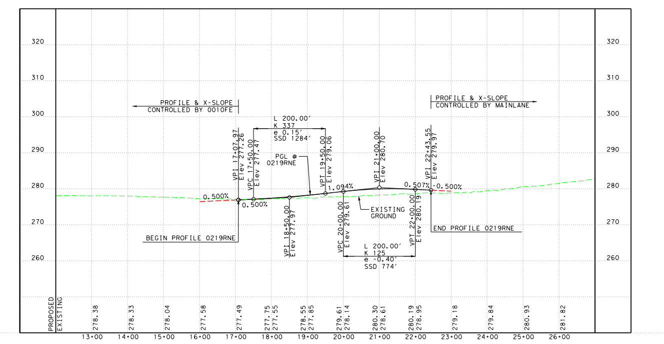

PROFILE - RARXE
IH-10 EB EXIT RAMP AT REST AREA
SCALE: 1"=100 HORIZ. - 1"=10' VERT.

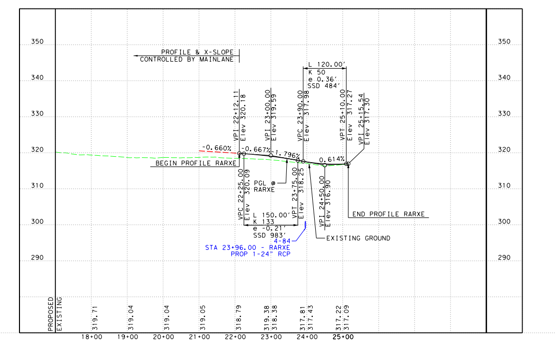

PROFILE - RARNE
IH-10 EB ENTRANCE RAMP AT REST AREA
SCALE: 1"=100 HORIZ. - 1"=10' VERT.

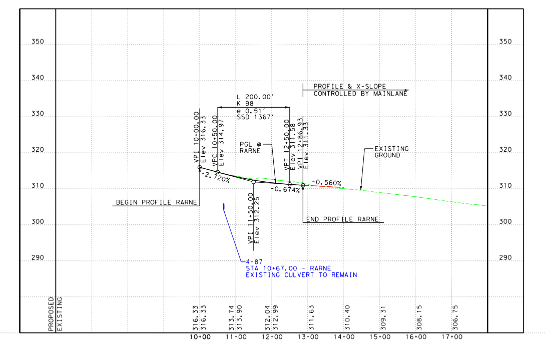

PROFILE - 2434RXE
IH-10 EB EXIT RAMP AT FM 2434
SCALE: 1"=100 HORIZ. - 1"=10' VERT.

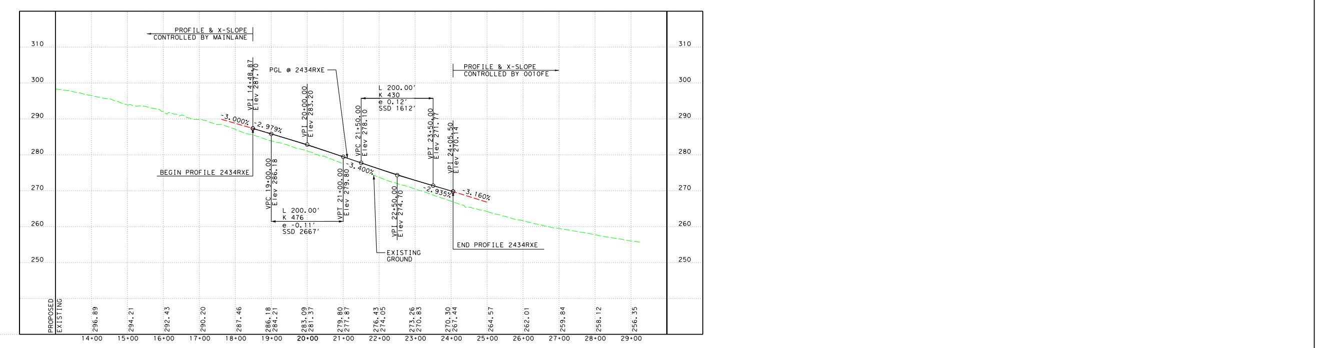

WESTBOUND RAMP PROFILES:

PROFILE - 0077RNW
IH-10 WB ENTRANCE RAMP AT US 77
SCALE: 1"=100 HORIZ. - 1"=10' VERT.

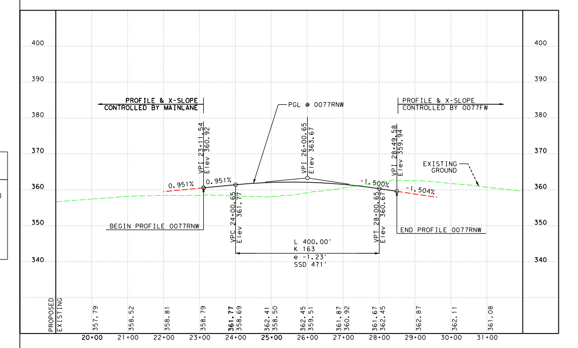

PROFILE - 0077RXW
IH-10 WB EXIT RAMP AT US 77
SCALE: 1"=100 HORIZ. - 1"=10' VERT.

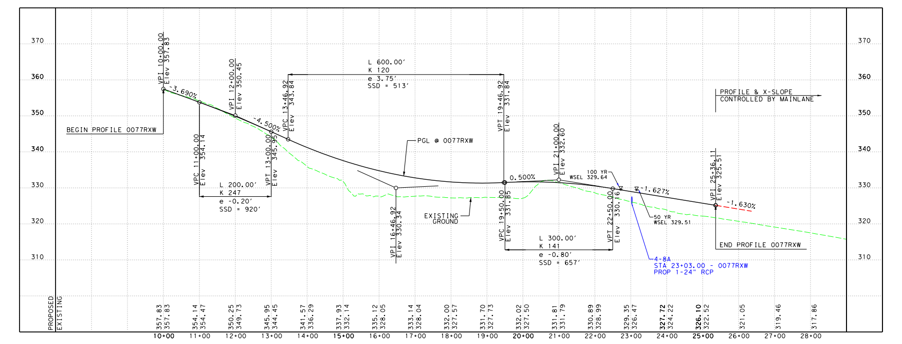

PROFILE - 0090RNW
IH-10 WB ENTRANCE RAMP AT US 90
SCALE: 1"=100 HORIZ. - 1"=10' VERT.

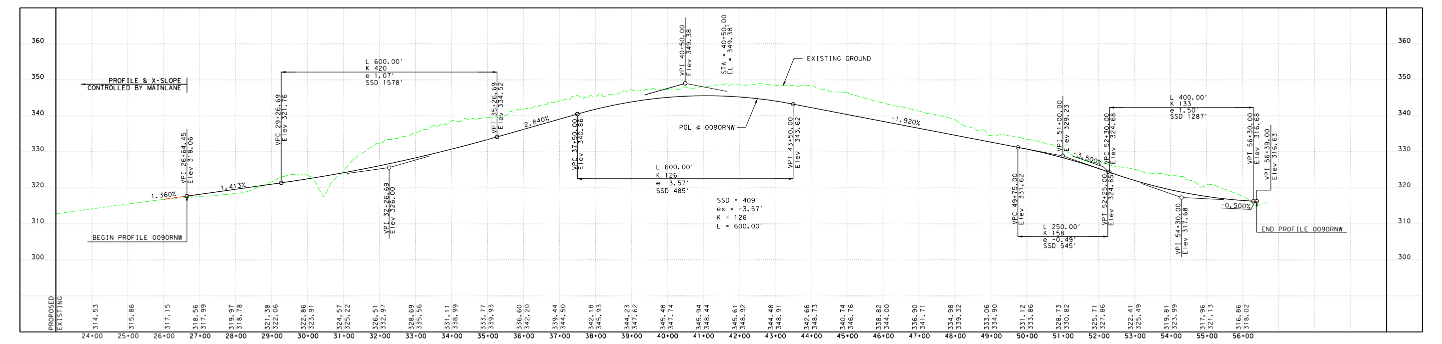

PROFILE - 0090RXW
IH-10 WB EXIT RAMP AT US 90
SCALE: 1"=100 HORIZ. - 1"=10' VERT.

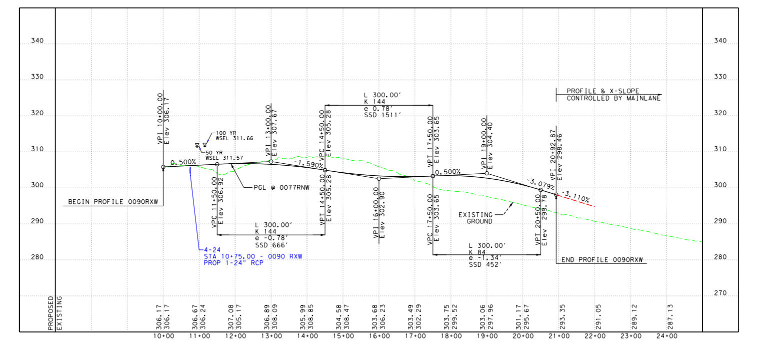

PROFILE - 0155RNW
IH-10 WB ENTRANCE RAMP AT FM 155
SCALE: 1"=100 HORIZ. - 1"=10' VERT.

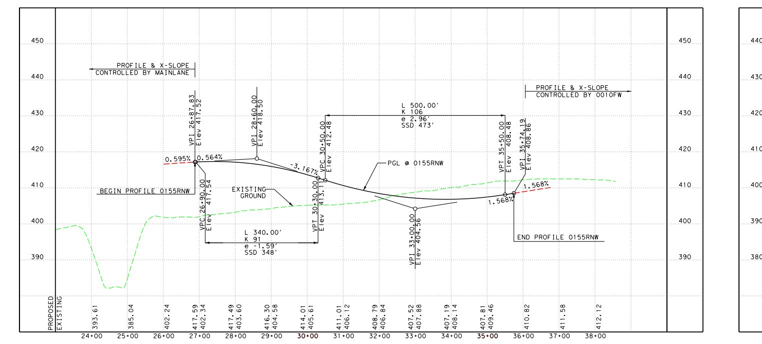

PROFILE - 0155RXW
IH-10 WB EXIT RAMP AT FM 155
SCALE: 1"=100 HORIZ. - 1"=10' VERT.

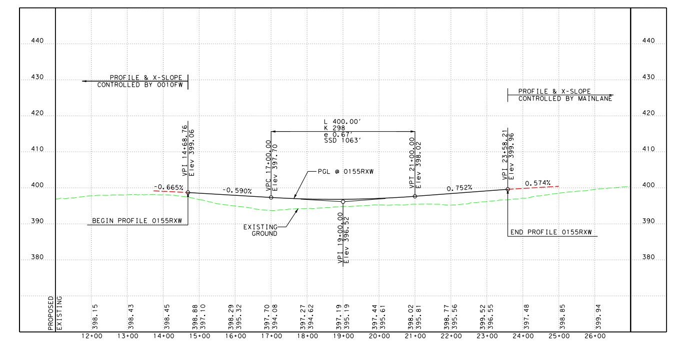

PROFILE - 0219RNW
IH-10 WB ENTRANCE RAMP AT CR 219
SCALE: 1"=100 HORIZ. - 1"=10' VERT.

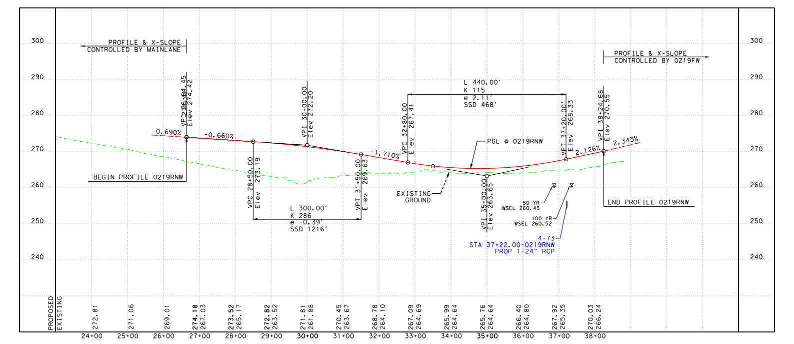

PROFILE - 0219RXW
IH-10 WB EXIT RAMP AT CR 219
SCALE: 1"=100 HORIZ. - 1"=10' VERT.

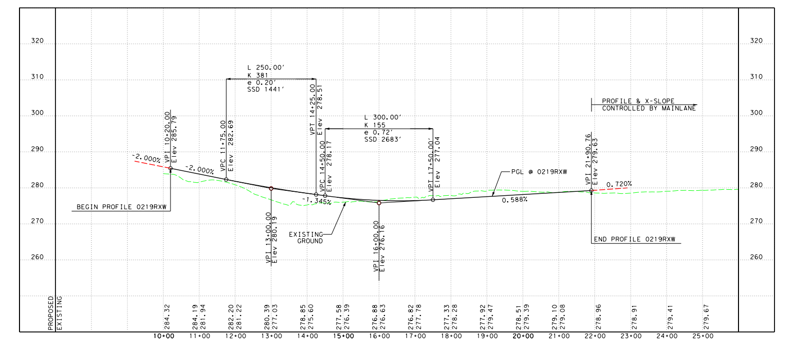

PROFILE - RARNW
IH-10 WB ENTRANCE RAMP AT REST AREA
SCALE: 1"=100 HORIZ. - 1"=10' VERT.

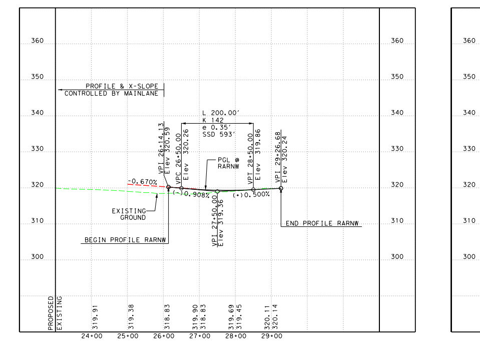

PROFILE - RARXW
IH-10 WB EXIT RAMP AT REST AREA
SCALE: 1"=100 HORIZ. - 1"=10' VERT.

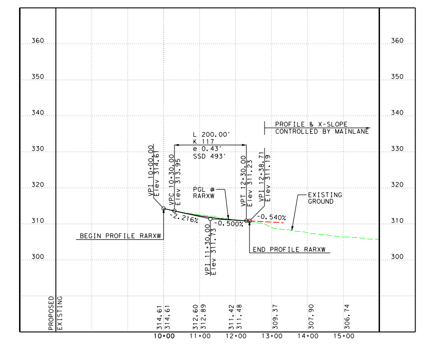

PROFILE - 2434RNW
IH-10 WB ENTRANCE RAMP AT FM 2434
SCALE: 1"=100 HORIZ. - 1"=10' VERT.

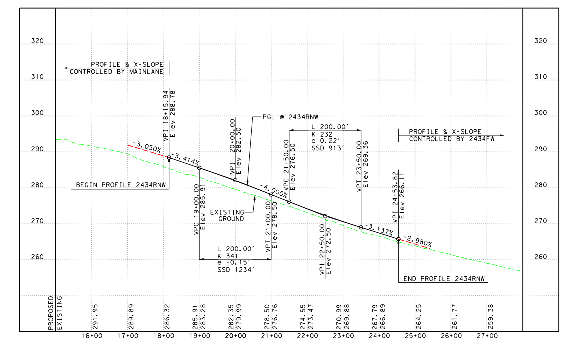

PROFILE - 2434RXW
IH-10 WB EXIT RAMP AT FM 2434
SCALE: 1"=100 HORIZ. - 1"=10' VERT.

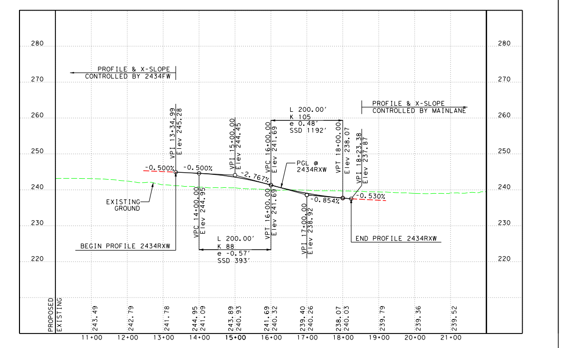

SCALE: 1:100 USER: alyse.sanchez
DATE: 3/31/2018 TIME: 10:04:04 AM
FILE: 10-B-S4-RPP*07.dgn

SCHEMATIC

TEXAS DEPARTMENT OF TRANSPORTATION

PRELIMINARY DESIGN SCHEMATIC FOR ROADWAY RECONSTRUCTION IH-10 FAYETTE AND COLORADO COUNTIES

LIMITS: U.S. 77 to S.H. 71
C-S-J: 5000-00-110
LENGTH: 106,200 FT = 20.11 MILES
ROADWAY LENGTH: 100,466 FT = 19.02 MILES
BRIDGE LENGTH : 5,734 FT = 1.09 MILES
STA. 4008+00.00 TO STA. 5070+00.00

OFFICE OF THE DISTRICT ENGINEER
YOAKUM DISTRICT

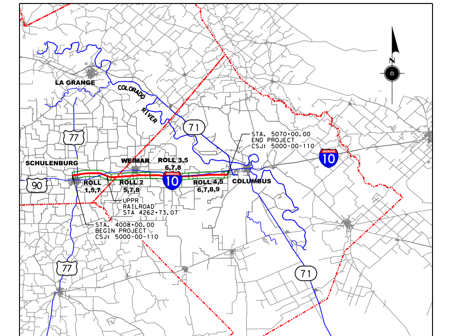

NTS

STATION EQUATION: STA 4340+92.24 BK = STA 4340+00.00 AH

DESIGN SPEED: MAINLANE 75 MPH (RURAL)(ROLLING)
RAMP 50 MPH (RURAL)(ROLLING)
FRONTAGE ROAD 60 MPH (RURAL)(ROLLING)
e (MAX) = 0.06 (FT/FT)

FUNCTIONAL CLASSIFICATION: MAINLANES: RURAL INTERSTATE
FRONTAGE ROADS: MAJOR COLLECTORS
CROSS STREET: RURAL ARTERIAL

CURRENT ADT(2020):
PROJECTED ADT(2040):
PROJECTED ADT(2050):
PROPOSED DESIGN STANDARDS(ROADWAY): TXDOT ROADWAY DESIGN MANUAL 2014 CHAPTER 3; 4R, SECTION 6; FREEWAYS
PROPOSED DESIGN STANDARDS(TRAFFIC): TMUTCD & APPLICABLE TRAFFIC STANDARDS

PLOT SCALE: 1"=100' (HORZ.)
1"=10' (VERT.)

DATE: 3/30/2018

APPROVED: , 2018

APPROVED: , 2018

JEFFERY VINKLAREK,
DIRECTOR OF TRANSPORTATION PLANNING AND DEVELOPMENT
TXDOT YOAKUM DISTRICT

--, P.E.
ADVANCED TRANSPORTATION PLANNING
TXDOT YOAKUM DISTRICT

APPROVED: , 2018

AIA ENGINEERS CONSULTANTS
15310 PARK ROW, HOUSTON, TX 77084
PHONE: (281) 493-4140 F-2801

PAUL REITZ, P.E.
DISTRICT ENGINEER
TXDOT YOAKUM DISTRICT

SCHEMATIC PREPARED BY:
AIA ENGINEERS
THIS DOCUMENT IS NOT INTENED FOR CONSTRUCTION, BIDDING, OR PERMIT PURPOSES. THEY WERE PREPARED BY, OR UNDER THE SUPERVISION OF:
JONATHON MARCHESE, P.E.
PROJECT MANAGER
102232 — P.E. NO.
3/30/2018 — DATE

APPROVED: BY DESIGN DIVISION LETTER DATED

APPROVED: BY F.H.W.A. LETTER DATED

Texas Department of Transportation

©2018 by Texas Department of Transportation; (512)416-2055; all rights reserved

SCALE: $SCALESHORT$ USER: Jonathon
DATE: 3/30/2018 TIME: 9:27:19 PM
ROLL 8 OF 9
FILE: $FILES$

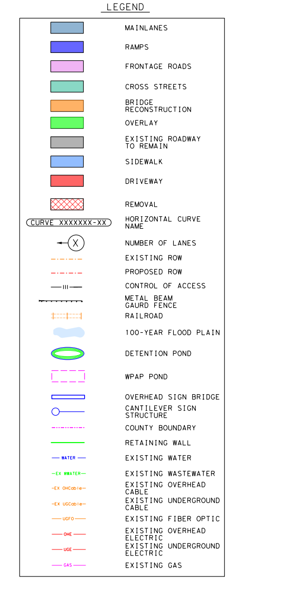

COMBINED SCALE FACTOR: 1.00013

HORIZONTAL DATUM: BASED ON THE NORTH AMERICAN DATUM (NAD) 83 (2011 ADJUSTMENT), PROJECTED TO THE TEXAS STATE PLANE COORDINATE SYSTEM, SOUTH CENTRAL ZONE.

VERTICAL DATUM: BASED ON THE NORTH AMERICAN VERTICAL DATUM (NAVD) OF 1988, SCALED TO GEOID 12A.

UNITS: U.S. SURVEY FEET

NOT A BIDDING DOCUMENT

PRELIMINARY
60% SUBMITTAL

ROLL 8 OF 9

TEXAS DEPARTMENT OF TRANSPORTATION

PRELIMINARY DESIGN SCHEMATIC
FOR ROADWAY RECONSTRUCTION
IH-10
FAYETTE AND COLORADO COUNTIES

LIMITS: U.S. 77 TO S.H. 71
C.S.J.: 5000-00-110
LENGTH: 106,200 FT = 20.11 MILES
ROADWAY LENGTH: 5,600 FT = 1.06 MILES
BRIDGE LENGTH: 5,758 FT = 1.09 MILES
STA. 4008+00.00 TO STA. 5070+00.00

OFFICE OF THE DISTRICT ENGINEER
YOAKUM DISTRICT

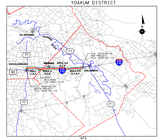

STATION EQUATION: STA 4000+00.00 IH = STA 4000+00.00 AH

DESIGN SPEED: MAINLANE 75 MPH (RURAL)(ROLLING)
65 MPH (RURAL)(LEVEL)
FRONTAGE ROAD 50 MPH (RURAL)(ROLLING)
4 (MAX) = 0.06 (FT/FT)

FUNCTIONAL CLASSIFICATION: MAINLANE: RURAL INTERSTATE
FRONTAGE ROADS: MAJOR COLLECTORS
CROSS STREET: RURAL ARTERIAL

CURRENT ADT(2020):
PROJECTED ADT(2040):
DESIGN HOURLY VOLUME:
PROPOSED DESIGN STANDARDS(ROADWAY): TxDOT ROADWAY DESIGN MANUAL 2014 CHAPTER 5, AR,SECTION 6,FREEWAYS
PROPOSED DESIGN STANDARDS(TRAFFIC): TMUTCD & SUPPLEMENTS
TRAFFIC STANDARDS

PLOT SCALE: 1"=100' (HORZ.)
1"=10' (VERT.)

DATE: 3/30/2018

APPROVED: _____ 2018

JEFFERY STANLEREL
DIRECTOR OF TRANSPORTATION
PLANNING AND DEVELOPMENT
TxDOT YOAKUM DISTRICT

APPROVED: _____ 2018

_____, P.E.
ADVANCED TRANSPORTATION PLANNING
TxDOT YOAKUM DISTRICT

APPROVED: _____ 2018

PAUL REITZ, P.E.
DISTRICT ENGINEER
TxDOT YOAKUM DISTRICT

AIA Engineers
TBPE FIRM #F-1386

SCHMATIC PREPARED BY:
AIA Engineers
THIS PLAN WAS PREPARED UNDER THE DIRECTION OF THE ENGINEER WHOSE SEAL APPEARS HEREON.
JAMES MONROE, P.E.
LICENSED
STATE OF TEXAS
NO. 124314
MM 3/30/18

APPROVED: BY DESIGN DIVISION
LETTER DATED

APPROVED: BY P.L.A. & L.
LETTER DATED

Texas Department of Transportation
©2018
By Texas Department of Transportation (512)416-2055; all rights reserved

COMBINED SCALE FACTOR: 1.0001.0

HORIZONTAL DATUM: BASED ON THE NORTH AMERICAN DATUM OF 1983 (NAD83) TEXAS STATE PLANE COORDINATE SYSTEM, SOUTH CENTRAL ZONE.

VERTICAL DATUM: BASED ON THE NATIONAL GEODETIC VERTICAL DATUM ABOVE OF 1988, SCALED TO GEOID 12A.

UNITS: U.S. SURVEY FEET

NOT A BIDDING DOCUMENT

PRELIMINARY
60% SUBMITTAL

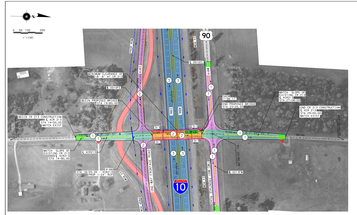

PROFILE – HORIZ13
CR 213 CROSS ROAD AT IH-10
SCALE: 1"=100' HORIZ., 1"=10' VERT.

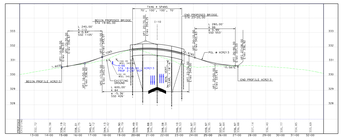

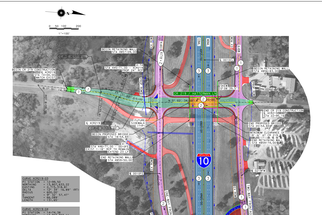

PROFILE – HORIZ19
CR 219 CROSS ROAD AT IH-10
SCALE: 1"=100' HORIZ., 1"=10' VERT.

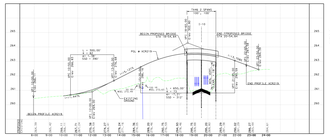

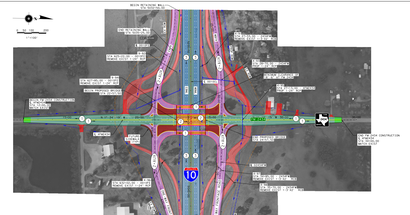
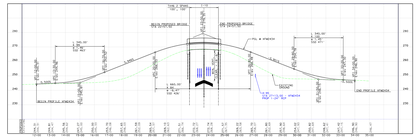
PROFILE – ATMOS34
FM 2434 CROSS ROAD AT IH-10
SCALE: 1"=100' HORIZ., 1"=10' VERT.