I-10 - FM 3538 TO FM 359

SCHEMATIC LAYOUT
I-10

PROJECT NO.	SHEET NO.	SHEET TITLE	DATE	REVISIONS
0092-06-103	1	SCHEMATIC LAYOUT		

PROJECT MANAGER/ENGINEER
DEBI ALI

LEGEND

DESCRIPTION	COLOR	STYLE	THICKNESS
EXISTING RIGHT-OF-WAY			
EXISTING CURB & GUTTER			
EXISTING EDGE OF PAVEMENT			
EXISTING CONCRETE PAVEMENT			
EXISTING ASPHALT PAVEMENT			
EXISTING RAILROAD			
EXISTING BRIDGE			
EXISTING BRIDGE RAIL			
EXISTING BRIDGE DECK			
EXISTING BRIDGE SLAB			
EXISTING BRIDGE BENT			
EXISTING BRIDGE COLUMN			
EXISTING BRIDGE FOOTING			
EXISTING BRIDGE PILE			

COLORFILL LEGEND

BASE LINE	
RIGHT-OF-WAY	
FRONTAGE ROADWAY	
PROPOSED DESIGN LANES	

SCALE

DESIGN CRITERIA

FUNCTIONAL CLASSIFICATION: URBAN PRINCIPAL ARTERIAL
DESIGN LANE CENTER VERTICAL FREEWAY
DESIGN SPEED: 70 MPH
RAMP DESIGN SPEED: 35 MPH
DESIGN VEHICLE: WB-67 (WB-62 FOR RURAL COLLECTOR)
DESIGN SPEED: 30 MPH
DESIGN VEHICLE: WB-67 (WB-62 FOR RURAL COLLECTOR)
DESIGN SPEED: 30 MPH
DESIGN VEHICLE: WB-67 (WB-62 FOR RURAL COLLECTOR)

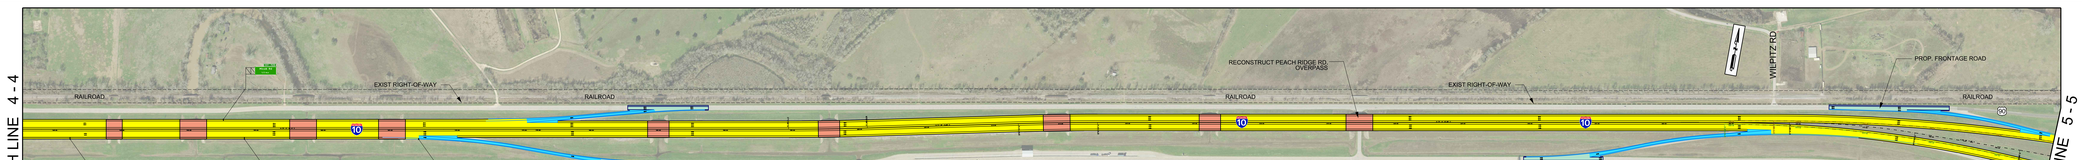

 

I-10 - FM 3538 TO FM 359