US 59
Frontage Road Expansion
SH 185 to US 87
March 26, 2019
Preliminary
Subject to Change

YOAKUM DISTRICT

~ US 59 ~
Proposed Typical Section
Not to Scale

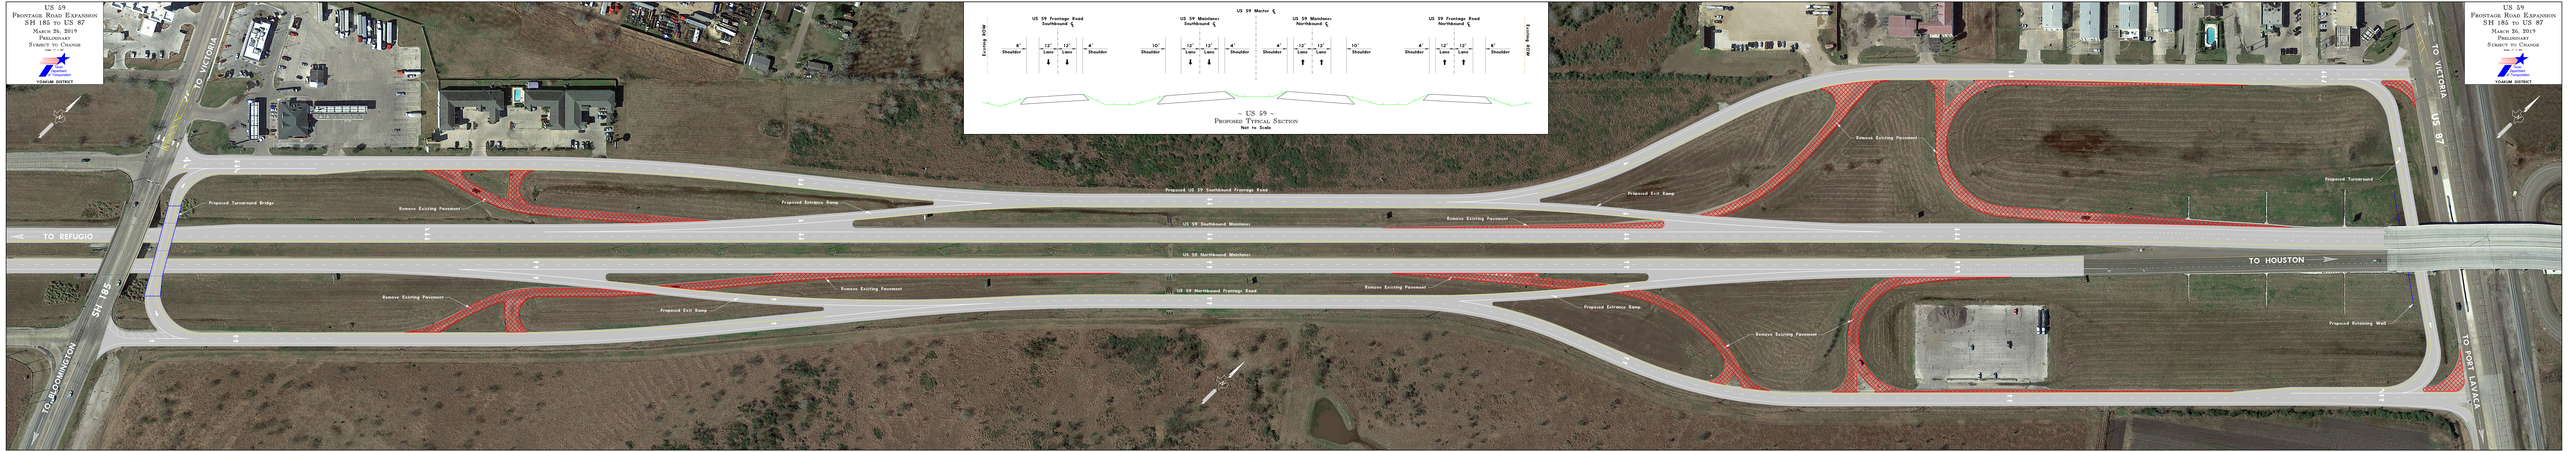

US 59
Frontage Road Expansion
SH 185 to US 87
March 26, 2019
Preliminary
Subject to Change

YOAKUM DISTRICT