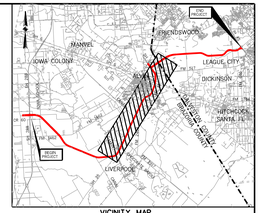

VICINITY MAP
N.T.S.

PLAN LEGEND

- MAIN LANES
- FRONTAGE ROADS/RAMPS
- BRIDGES
- DIRECT CONNECTORS
- PROP ROW
- EXISTING ROW
- FUTURE/BY OTHERS
- COUNTY LINE
- CITY LIMITS

PRELIMINARY – SUBJECT TO CHANGE

PRELIMINARY – SUBJECT TO CHANGE

PRELIMINARY – SUBJECT TO CHANGE

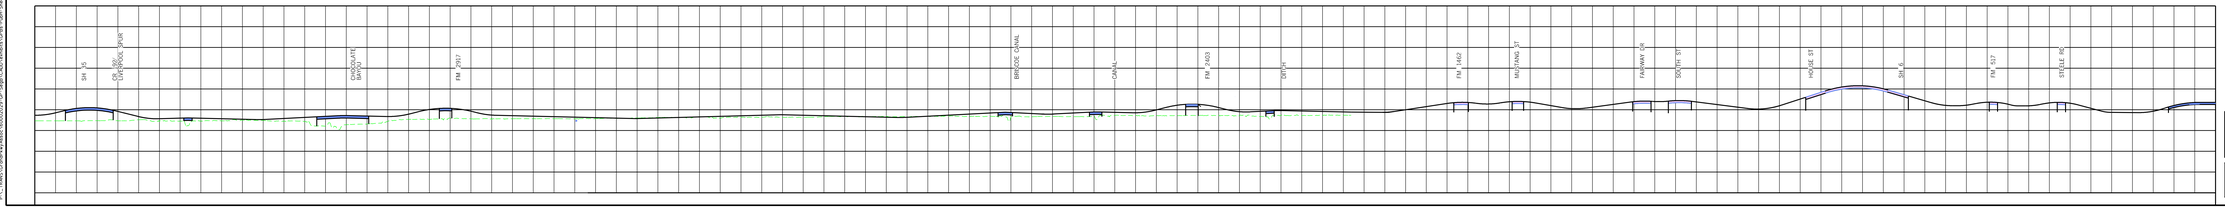

0 500 1000

NOT A BIDDING DOCUMENT

JAMES R. SQUIRE, P.E.
#73774
TEXAS REGISTRATION NUMBER
5/11/2016
DATE

PRELIMINARY

THIS PRINT IS FURNISHED FOR INFORMATION ONLY. THE INFORMATION SHOWN ON THIS PRINT IS NOT AUTHORIZED FOR CONSTRUCTION OR BIDDING AND MUST NOT BE CONSTRUED AS FINAL.

The Grand Parkway Association

AECOM
AECOM TECHNICAL SERVICES, INC.
2101 CITYWEST BLVD., BLDG. 2, STE. 800
HOUSTON, TEXAS 77042-2827
(713) 677-3400
TBPE REG. NO. F-3580

JACOBS
JACOBS ENGINEERING GROUP INC.
9009 CITYWEST BLVD, HOUSTON, TX 77036

GRAND PARKWAY SEGMENT B
DIAGRAMMATIC LAYOUT
SH 35 (LIVERPOOL) TO SH 35 (ALVIN)

SHEET 2 OF 3

5/11/2016 GP15b-Plan Sheets.dgn

P:_TRANS\GrandParkway Assoc\60002029-GP-Seg B\CADD\exhibits\GP15b-Plan Sheets.dgn

5/11/2016
9:49:22 AM
P:_TRANS\GrandParkway Assoc\60002029-GP-Seg B\CADD\exhibits\GP15b-Plan Sheets.dgn