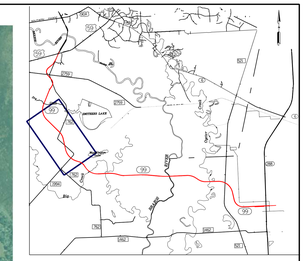

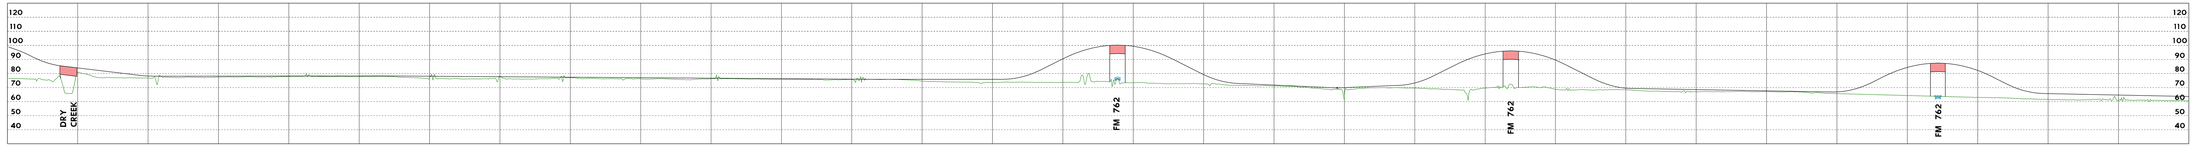

PLAN LEGEND

SYMBOLOGY

- MAIN LANES
- FRONTAGE ROADS / RAMPS
- BRIDGES
- DIRECT CONNECTOR
- SCHOOLS
- INDUSTRIAL DEVELOPMENT
- PARKS
- PRISON
- FLOOD PLAIN
- FLOODWAY

SCALE IN FEET

0 600 1200

IMAGE DATE: JAN-10

GRAND PARKWAY (SH 99)
SEGMENT C

SCHEMATIC LAYOUT

PUBLIC WORKSHOP, DEC. 6, 2012
SHEET 2 OF 5

TEXAS DEPARTMENT OF TRANSPORTATION

The Grand Parkway Association

BROWN & GAY ENGINEERS, INC.
TBPE REG. F-1046

ATKINS
TBPE REG. F-474