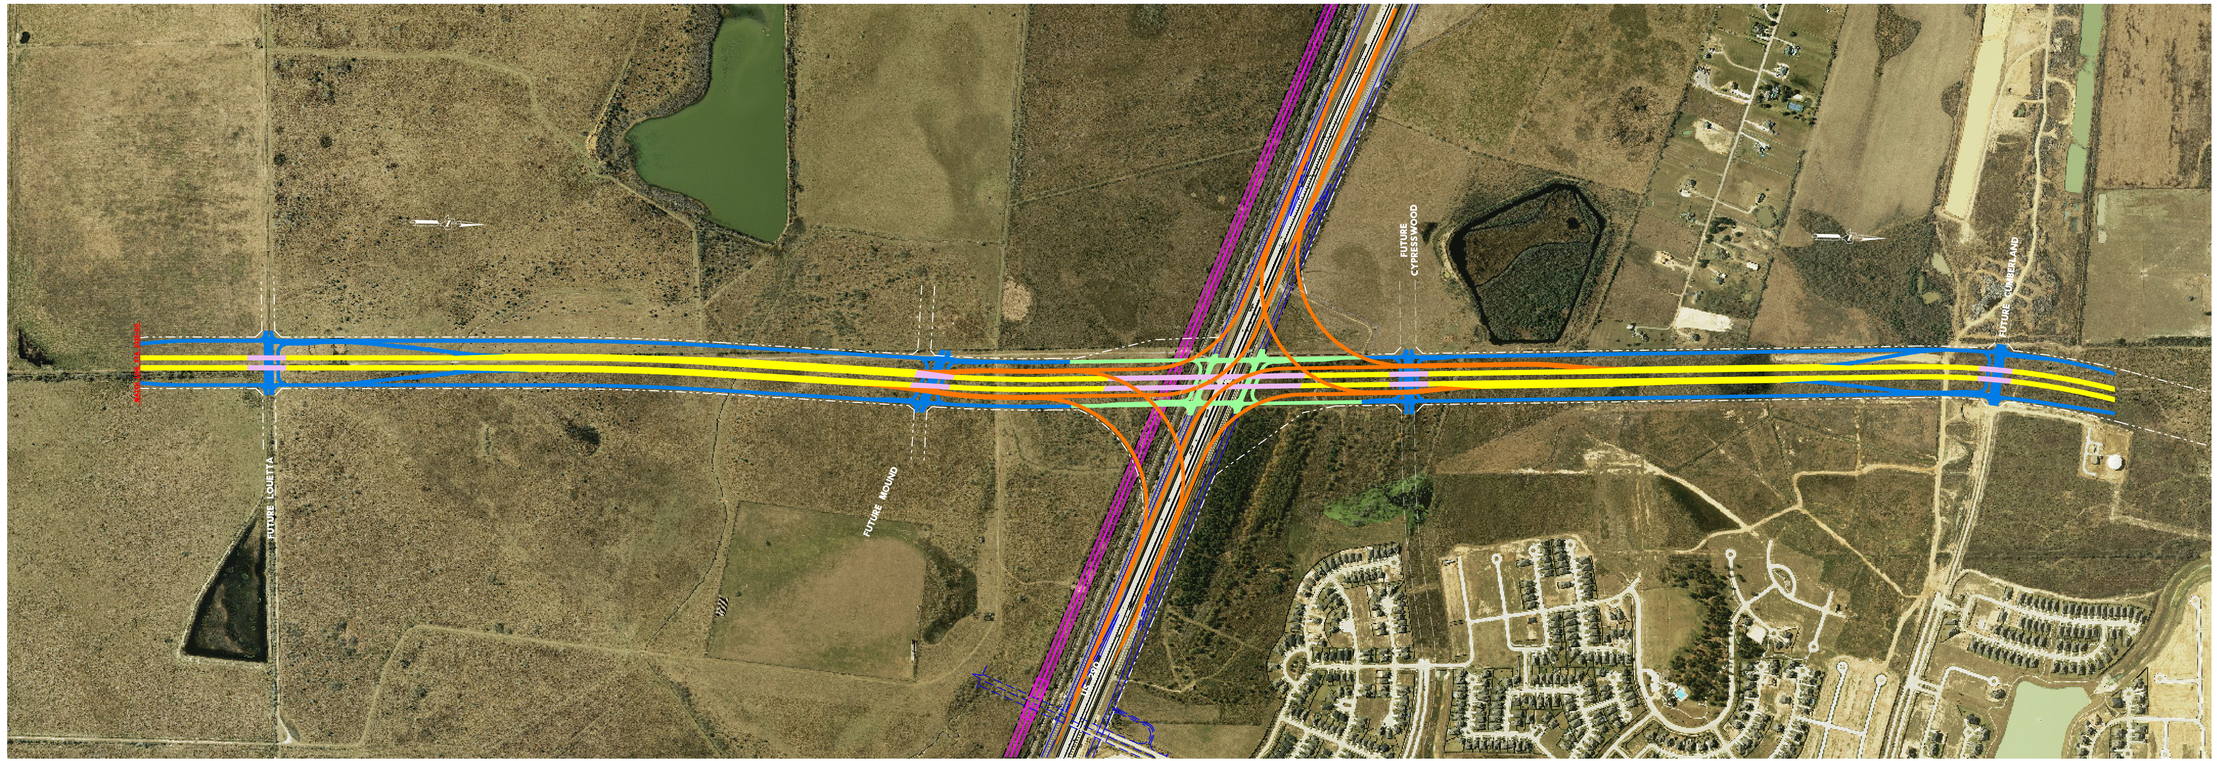

PRELIMINARY - SUBJECT TO CHANGE

PRELIMINARY - SUBJECT TO CHANGE

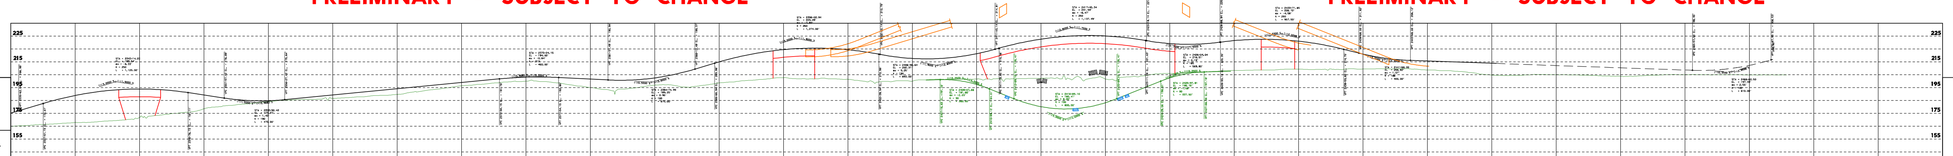

PLAN LEGEND

SYMBOLOGY

- MAIN LANES
- FRONTAGE ROADS / RAMPS
- BRIDGES
- DIRECT CONNECTOR
- DEPRESSED SECTION

THESE DRAWINGS ARE NOT TO BE USED FOR CONSTRUCTION PURPOSES UNTIL THEY ARE SIGNED AND SEALED BY THE ENGINEER.

REPRESENTATIVE ENGINEERS:
BROWN & GAY ENGINEERS, INC.
TEXAS REGISTRATION NO. 10464

19-Jan-10

SCALE IN FEET
0 250 500

GRAND PARKWAY
SEGMENT E
IH 10(W) TO US 290

19-Jan-10

BROWN & GAY ENGINEERS, INC.

Brown & Gay Engineers, Inc.
Houston • Fort Worth • Austin • Tyler

IMAGE DATE: JAN-2008

THESE DRAWINGS ARE NOT TO BE USED FOR CONSTRUCTION PURPOSES UNTIL THEY ARE SIGNED AND SEALED BY THE ENGINEER.

REPRESENTATIVE ENGINEERS:
BROWN & GAY ENGINEERS, INC.
TEXAS REGISTRATION NO. 10464

19-Jan-10

SCALE IN FEET
0 250 500

GRAND PARKWAY
SEGMENT E
IH 10(W) TO US 290

19-Jan-10

BROWN & GAY ENGINEERS, INC.

Brown & Gay Engineers, Inc.
Houston • Fort Worth • Austin • Tyler