LEGEND

- MAIN LANES
- FRONTAGE ROADS / RAMPS
- BRIDGES
- DIRECT CONNECTOR
- EXISTING ROW
- PROPOSED ROW
- PROPOSED DETENTION PONDS

PRELIMINARY - SUBJECT TO CHANGE

PRELIMINARY - SUBJECT TO CHANGE

PRELIMINARY - SUBJECT TO CHANGE

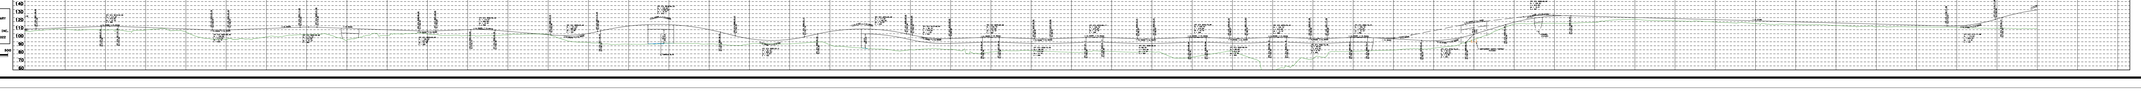

100% SUBMITTAL

THIS DOCUMENT IS PRELIMINARY AND SUBJECT TO CHANGE

RESPONSIBLE ENGINEER
REYNOLDS, SMITH AND HILLS, INC.
TEXAS REGISTRATION NO. 10002
SCALE: 0 250 500

100% SUBMITTAL

THIS DOCUMENT IS PRELIMINARY AND SUBJECT TO CHANGE

RESPONSIBLE ENGINEER
REYNOLDS, SMITH AND HILLS, INC.
TEXAS REGISTRATION NO. 10002
SCALE: 0 250 500

© 2012

Texas Department of Transportation

R&H

Reynolds, Smith, and Hills, Inc.
1101 Richmond Ave, Suite 900
Houston, Texas 77042
Firm Registration number F-3401

GRAND PARKWAY
SEGMENT G
IH 45(N) TO US 59(N)

© 2012

Texas Department of Transportation

R&H

Reynolds, Smith, and Hills, Inc.
1101 Richmond Ave, Suite 900
Houston, Texas 77042
Firm Registration number F-3401

GRAND PARKWAY
SEGMENT G
IH 45(N) TO US 59(N)

G:\Grand Parkway DEC\Mainstem Exhibits\G MSD EXH\MSD-G-1050-MSD.dgn