DISCLAIMER:
The use of this standard is governed by the "Texas Engineering Practice Act". No warranty of any kind is made by TxDOT for any purpose whatsoever. TxDOT assumes no responsibility for the conversion of this standard to other formats or for incorrect results or damages resulting from its use.

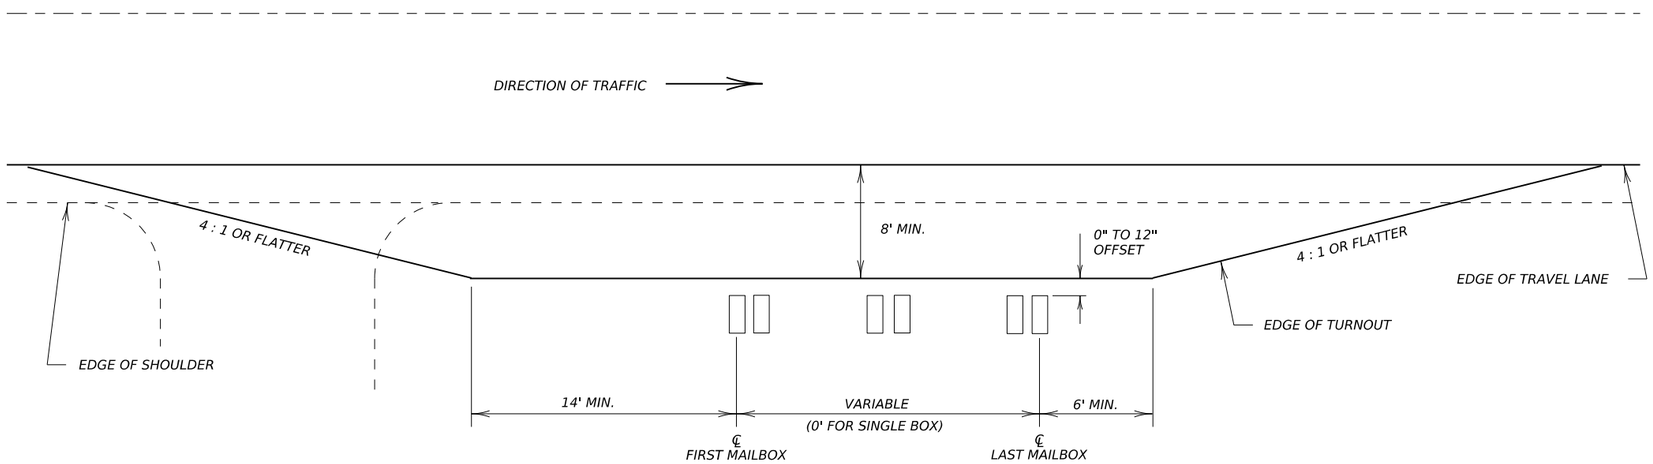

PLAN

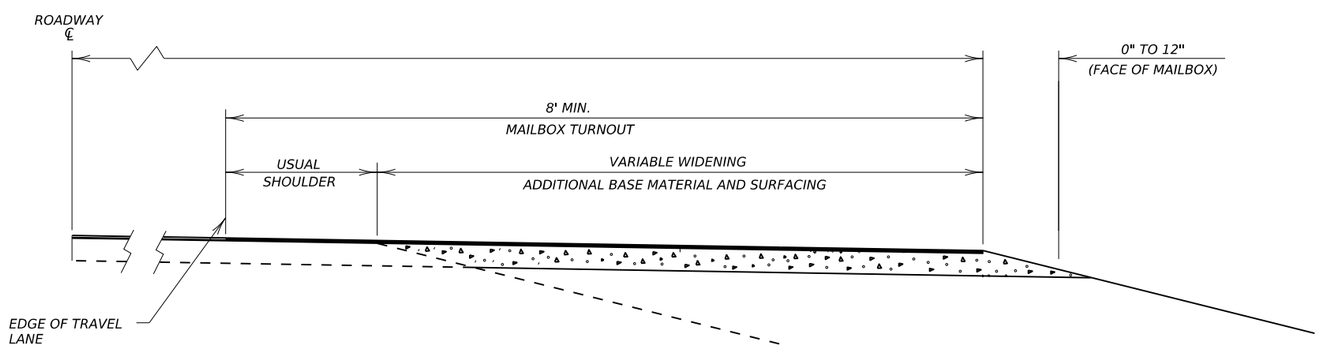

TYPICAL SECTION

SUMMARY OF MAILBOX TURNOUTS

LOACTION (STATION)	FLEX BASE	PRIME COAT	SURFACE TREATMENT	ASPHALTIC CONCRETE PAVEMENT	
TOTALS					

DESIGN DETAILS FOR TYPICAL MAILBOX TURNOUTS

MBTRNOUT

FILE: mbtrnout.dgn	DN: TxDOT	CK:	DW:		CK:
© TxDOT 1989	CONT	SECT	JOB	HIGHWAY	
REVISIONS					
	DIST	COUNTY			SHEET NO.

DATE:
FILE: