PROPOSED TYPICAL SECTIONS

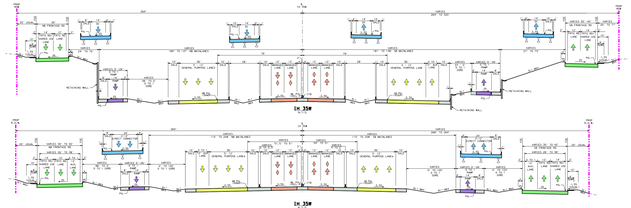

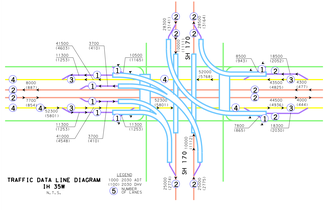

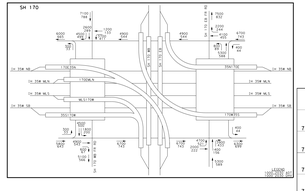

LEGEND:

- GENERAL PURPOSE LANES (GP LANES)
- MANAGED LANES (ML)
- RAMPS/MANAGED LANE RAMPS
- FRONTAGE ROADS/CITY STREETS
- DIRECT CONNECTORS
- PRELIMINARY STRUCTURE LIMITS AND POSSIBLE BENT/COLUMN LOCATIONS
- PROPOSED SIDEWALKS
- PROPOSED RAMP GORE AREA
- EXISTING PAVEMENT REMOVAL
- RIGHT-OF-WAY ACQUISITION AREA
- TRAFFIC DIRECTION
- PRELIMINARY PROPOSED RETAINING WALL
- PROPERTY OWNER NUMBER
- PROPERTY LINE
- EXISTING RIGHT-OF-WAY(R.O.W.)
- EXISTING ACCESS DENIED
- PROPOSED RIGHT-OF-WAY(R.O.W.)
- PROPOSED ACCESS DENIED

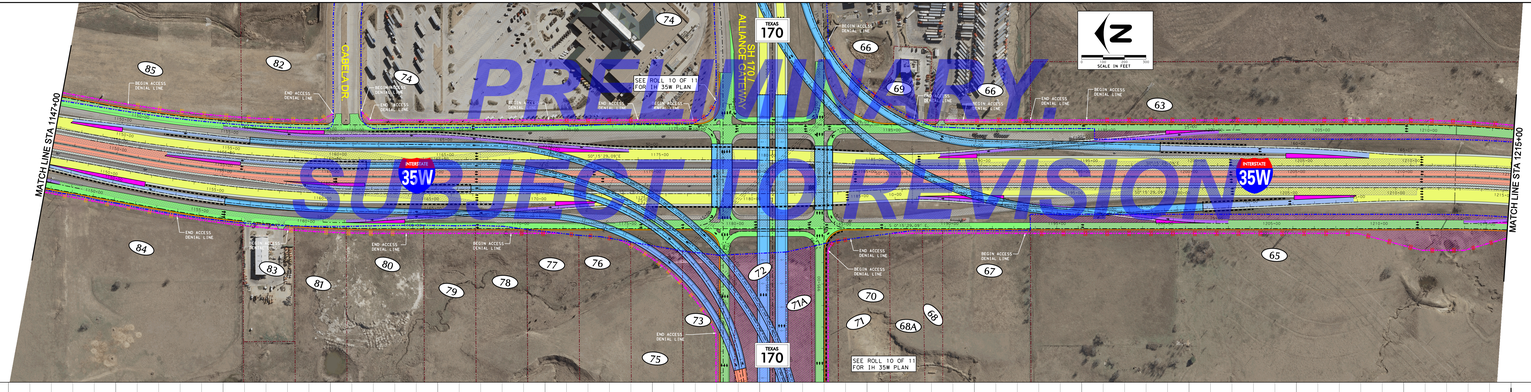

PROPERTY OWNERSHIP

(ALL DATA OBTAINED FROM TARRANT COUNTY CENTRAL APPRAISAL DISTRICT, MARCH 27, 2009)

PARCEL	OWNER	TENANT
63	ALL INVESTMENT LP	
65	SHAFIQPUR, NASSAR	
66	PYDAR TEXAS LP	PILOT TRAVEL CENTERS 4434
		MCDONALDS 408550
		CAT SCALE CO OF TEXAS
		IDEALEAN TECHNOLOGIES CORP
67	KOMAN, RICHARD (CONT)	
68	DEAVERS, JOSEPH M JR	
68A	DEAVERS, JOSEPH M JR	
69	JEFFRIS, BEN N ANN	J H O P
70	DEAVERS, JOSEPH M JR	
71	PACK, JAMES W ETUX MAUDIE	
71A	PACK, JAMES W ETUX MAUDIE	
72	FORT WORTH, CITY OF	
73	FORT WORTH, CITY OF	
74	CADELAS RETAIL TX LP	CADELAS RETAIL TX
75	DAILY, MARVIN JR TR	
76	DAILY, MARVIN JR TR	
77	DAILY, MARVIN JR TR	
78	FAMPOUSH, ALEX OSGER	
79	FRANK, STARLYN C	
80	FORT WORTH, CITY OF	
81	FORT WORTH, CITY OF	
82	ALL INVESTMENT LP	
83	FORT WORTH, CITY OF	
84	FORT WORTH, CITY OF	
85	ALL INVESTMENT LP	

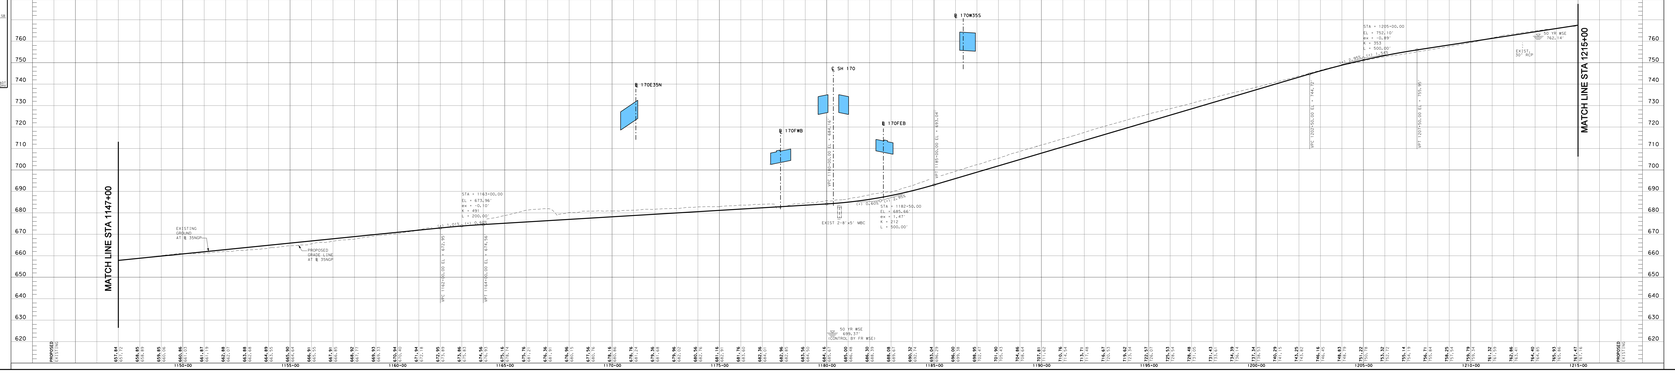

ROLL 3 OF 11

TEXAS DEPARTMENT OF TRANSPORTATION
FORT WORTH DISTRICT
MARIBEL P. CHAVEZ, P.E. DISTRICT ENGINEER

PUBLIC HEARING DISPLAY

IH 35W

FROM IH 820 TO SOUTH OF SH 114
TARRANT & DENTON COUNTIES, TEXAS
DECEMBER 15, 2011

CSJ NO. 0094-06-200
CSJ NO. 0094-06-205
CSJ NO. 0095-02-040
CSJ NO. 0081-09-804

ROADWAY TYPE	DESIGN SPEED	FUNCTIONAL CLASSIFICATION
IH 35W GENERAL PURPOSE LANES	70 MPH	URBAN FREEWAY
US 81/IH 35W & SH 170 MAINLANES	70 MPH	URBAN FREEWAY
MANAGED LANES	70 MPH	URBAN FREEWAY
DIRECT CONNECTORS	40 MPH *	URBAN FREEWAY
IH 35W SOUTH TO US 81/US287	40 MPH	URBAN FREEWAY
IH 35W NORTH TO SH 170 EAST	40 MPH	URBAN FREEWAY
RAMPS/MANAGED LANE RAMPS	40 MPH **	URBAN FREEWAY
SB IH 35W TO SH 170	40 MPH	URBAN FREEWAY
COLLECTOR/DISTRIBUTORS	50 MPH	URBAN PRINCIPAL ARTERIAL
FRONTAGE ROADS	40 MPH	URBAN COLLECTOR STREET
CITY STREETS	30 MPH	URBAN LOCAL STREET

* 45 MPH UNLESS NOTED OTHERWISE.
** 50 MPH FOR LONG DISTANCE UNLESS NOTED OTHERWISE.

AERIAL PHOTOGRAPHY: JANUARY 2009

NOT INTENDED FOR CONSTRUCTION, BIDDING, AND OR PERMIT PURPOSES

Texas Department of Transportation
Fort Worth District
Maribel P. Chavez, P.E.
District Engineer

CH2M HILL
ASSOCIATES, INC.
Firm Registration No. F-2961
HAZEL HAVARD, PE, ATP
TX. LIC. NO. 91201
DATE: DECEMBER 15, 2011